PLAN
SURVEYED BY
PLOTTED
ALIGNMENT CHECKED
PRT. OF WAY CHECKED
CADD FILE NAME
NOTE BOOK
NO.
BY
DATE

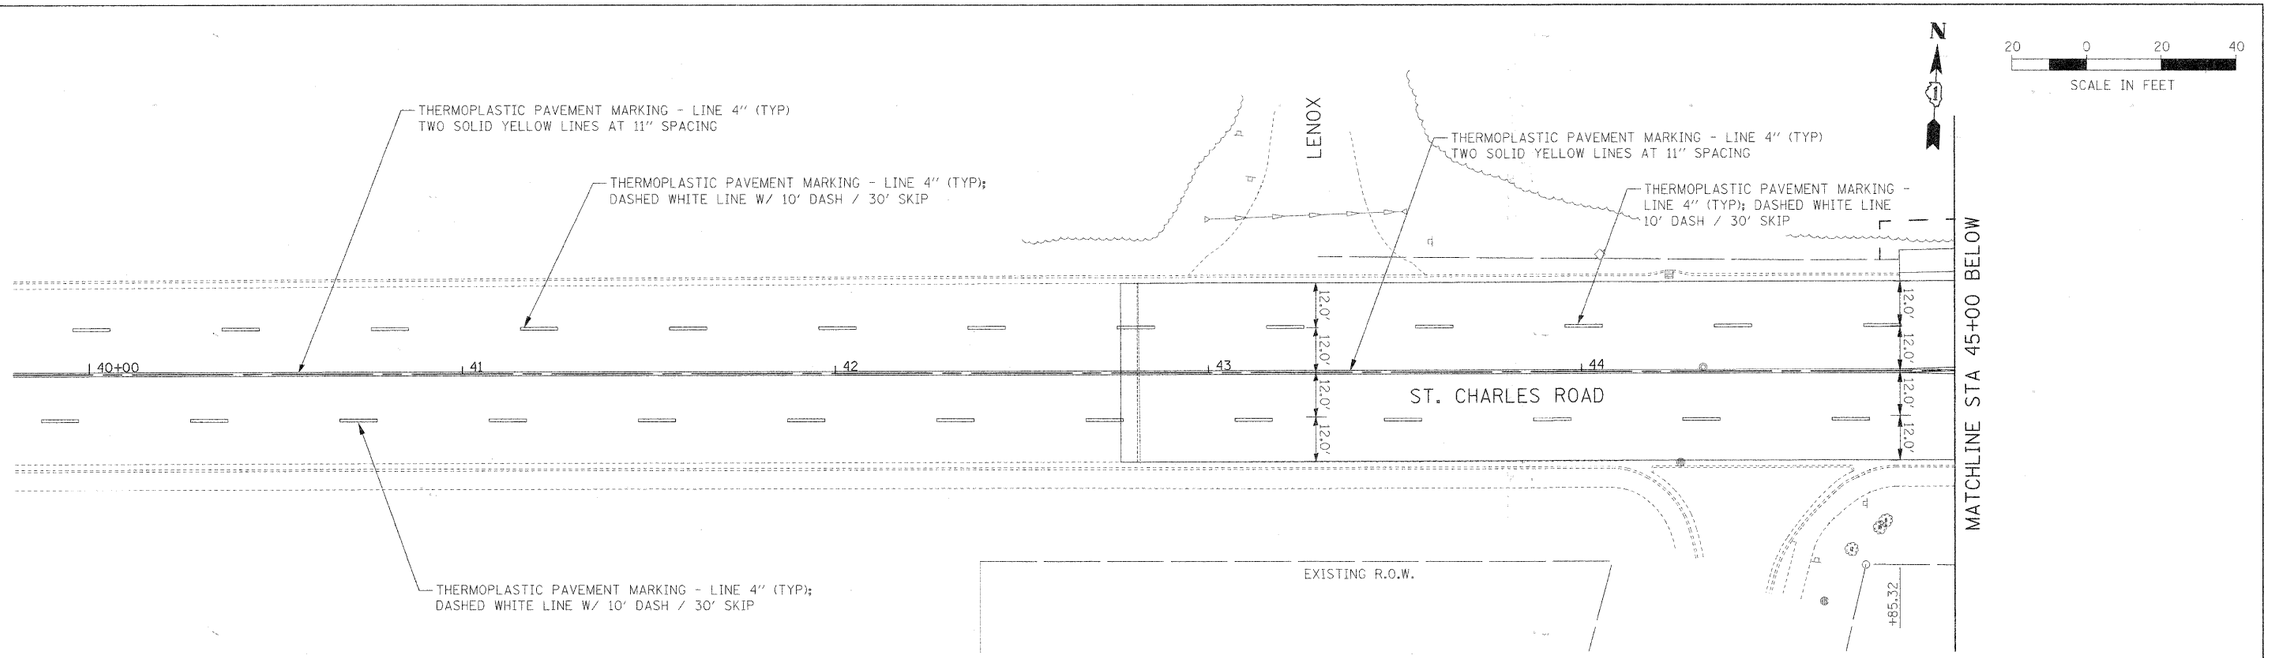

PROFILE
SURVEYED
PLOTTED
ALIGNMENT CHECKED
PASS. CK (S.M. NOTED)
NOTE BOOK
NO.
BY
DATE
STRUCTURE NOTATING CHKD

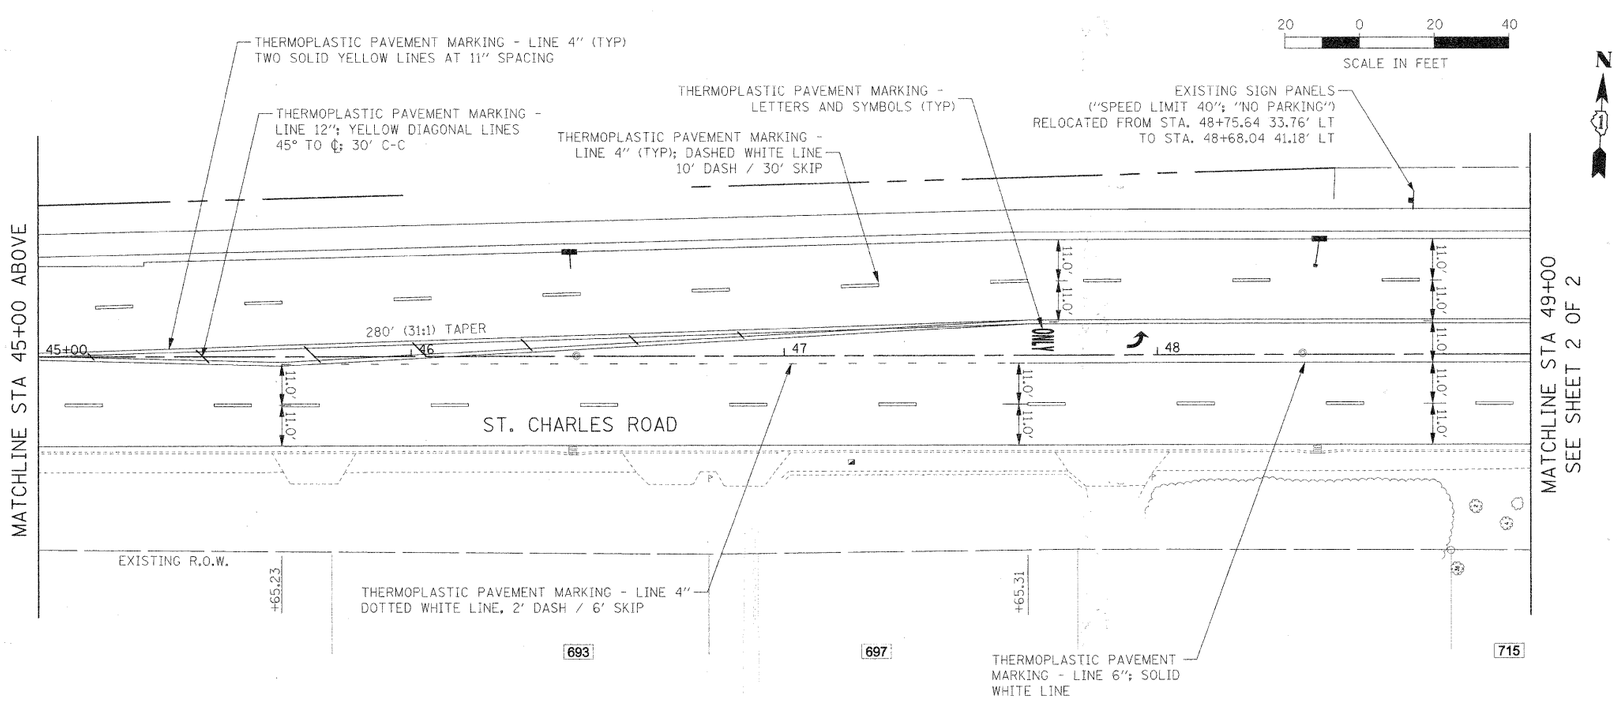

FILE NAME = $FILE$	USER NAME = $USER$	DESIGNED - JMT	REVISED -
		DRAWN - JAB	REVISED -
	PLOT SCALE = $SCALE$	CHECKED - MAP	REVISED -
	PLOT DATE = $DATE$	DATE - 12/01/2009	REVISED -

STATE OF ILLINOIS
DEPARTMENT OF TRANSPORTATION

ST. CHARLES ROAD PAVEMENT MARKING AND SIGNING PLAN

SCALE: 1"=20' | SHEET NO. 1 OF 2 SHEETS | STA. 42+50.00 TO STA. 49+00.00

F.A.U RTE.	SECTION	COUNTY	TOTAL SHEETS	SHEET NO.
2995	05-00068-00-FP	DUPAGE	141	82
	RIFORD ROAD RECONSTRUCTION	CONTRACT NO. 63092		
FED. ROAD DIST. NO. 1	ILLINOIS	FED. AID PROJECT		