FINAL SURVEY	NOTE BOOK	NO.	BY	DATE
			SURVEYED	
			PLOTTED	
			TEMPLATE	
			AREAS	
			AREAS CHECKED	

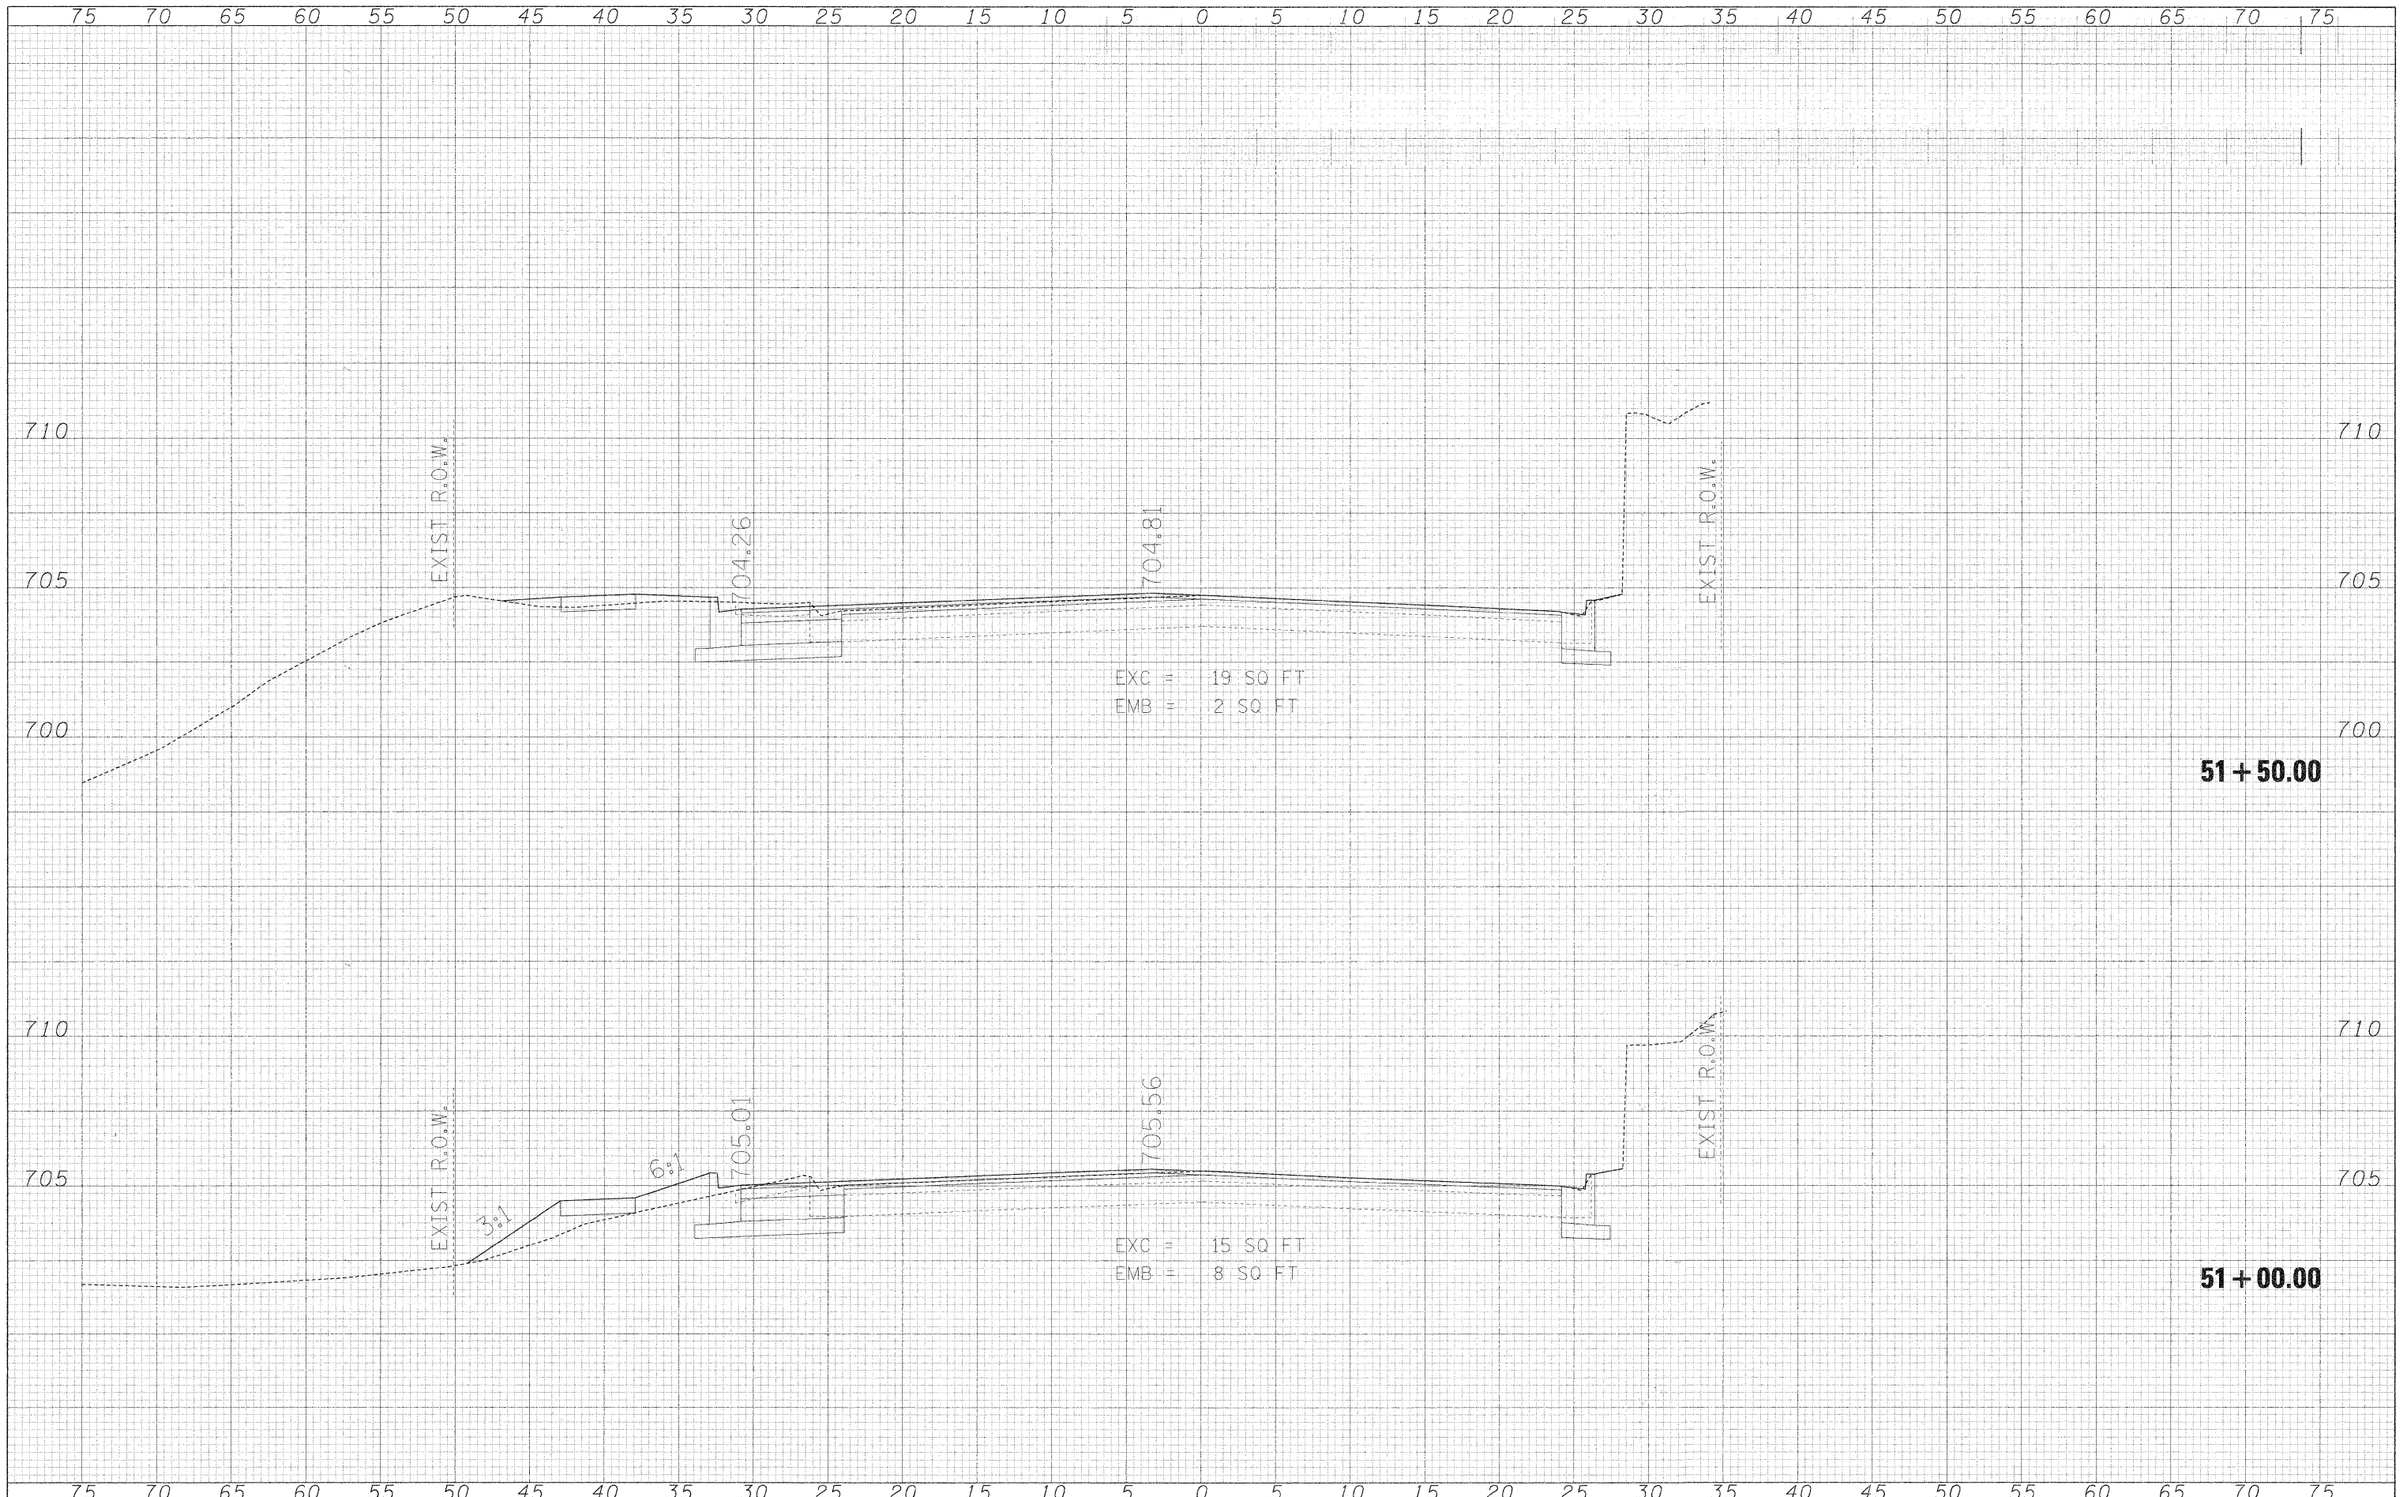

ORIGINAL SURVEY	NOTE BOOK	NO.	BY	DATE
			SURVEYED	
			PLOTTED	
			TEMPLATE	
			AREAS	
			AREAS CHECKED	

FILE NAME = $FILE..$	USER NAME = $USER$	DESIGNED - MAP	REVISED -	STATE OF ILLINOIS DEPARTMENT OF TRANSPORTATION	ST CHARLES ROAD CROSS SECTIONS
		DRAWN - JMT	REVISED -		
	PLOT SCALE = $SCALE$	CHECKED - MAP	REVISED -		SCALE: 1"=5'H/2.5'V | SHEET NO. 8 OF 9 SHEETS | STA. 51+00.00 TO STA. 51+50.00
	PLOT DATE = $DATE$	DATE - 12/01/2009	REVISED -		

F.A.U RTE.	SECTION	COUNTY	TOTAL SHEETS	SHEET NO.
2995	05-00068-00-FP	DUPAGE	141	140
	RIFORD ROAD RECONSTRUCTION	CONTRACT NO. 63092		
FED. ROAD DIST. NO.	ILLINOIS	FED. AID PROJECT		