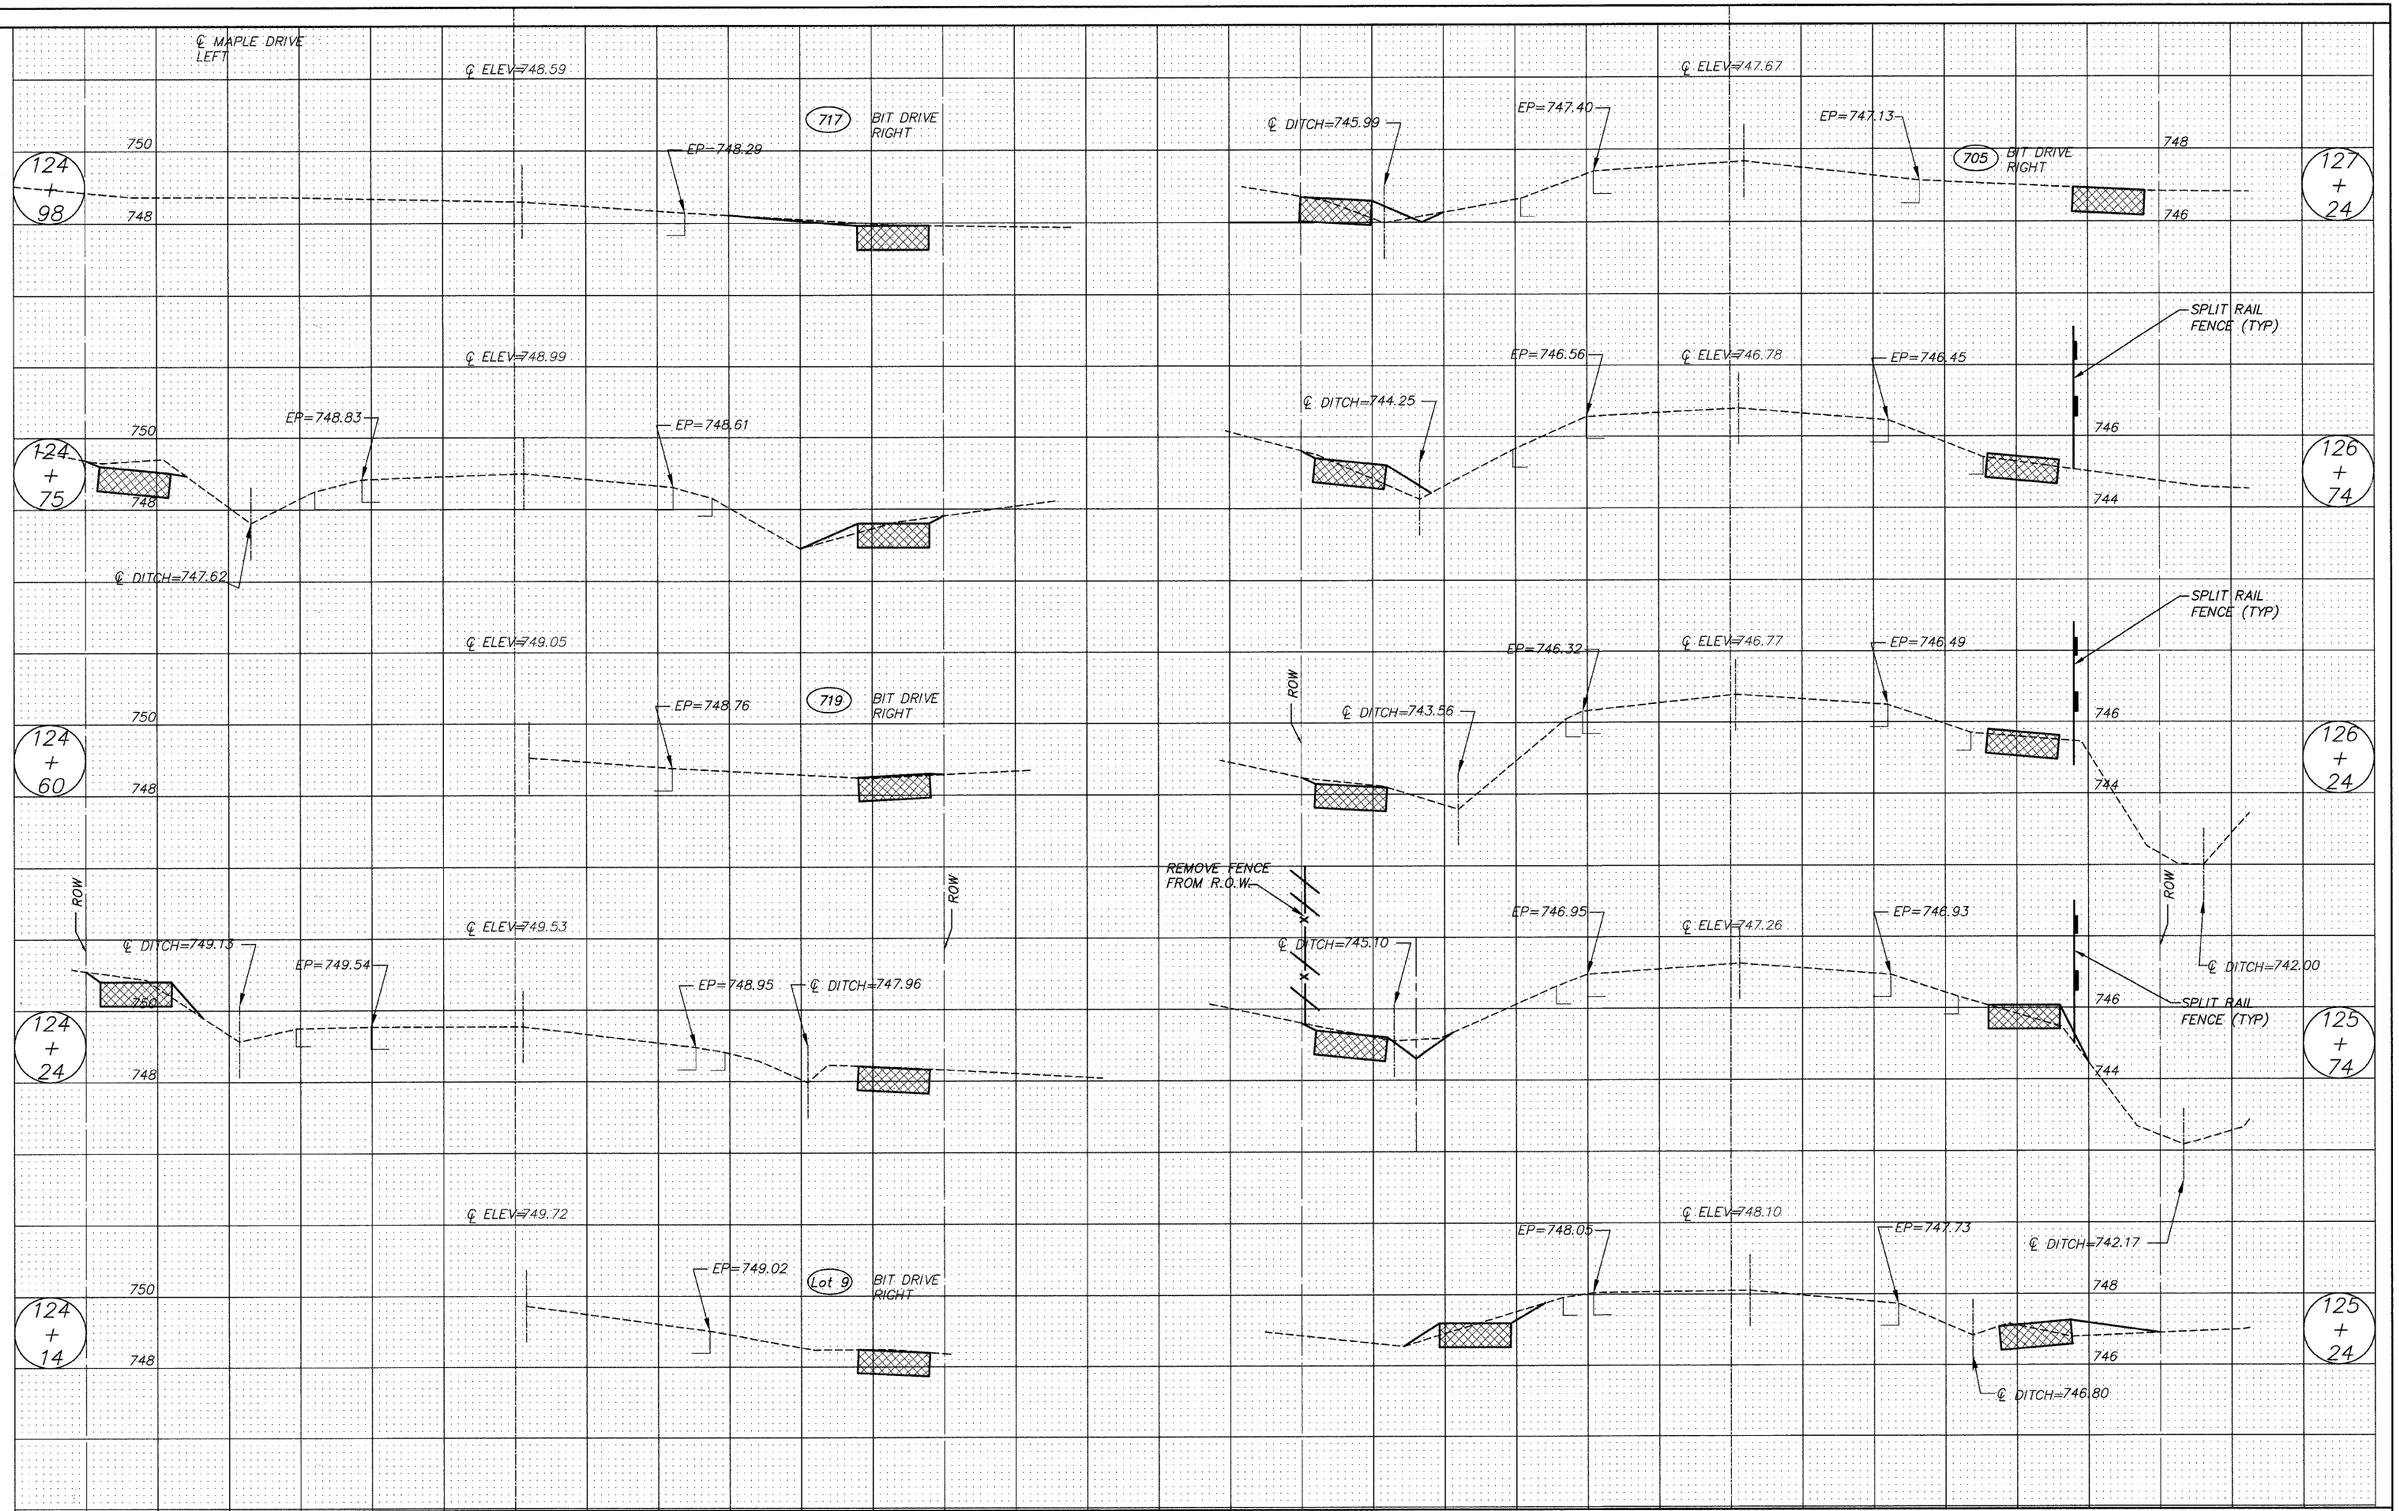

FILE NAME = 102588x3.DWG	USER NAME =	DESIGNED — RJD	REVISED —	STATE OF ILLINOIS DEPARTMENT OF TRANSPORTATION	CROSS SECTION	F.A. RTE.	SECTION	COUNTY	TOTAL SHEETS / SHEET NO.
	FILE NAME =	DRAWN — EC	REVISED —			---	08-00062-00-SW	LAKE	73 / 50
	PLOT SCALE =	CHECKED — RJD	REVISED —					CONTRACT NO. 63280	
	PLOT DATE =	DATE — 10/02/09	REVISED —		SCALE: 1"-5' / SHEET NO. 50 OF 73 SHEETS / STA. 124+14 TO STA. 127+24			ILLINOIS FED. AID PROJECT	