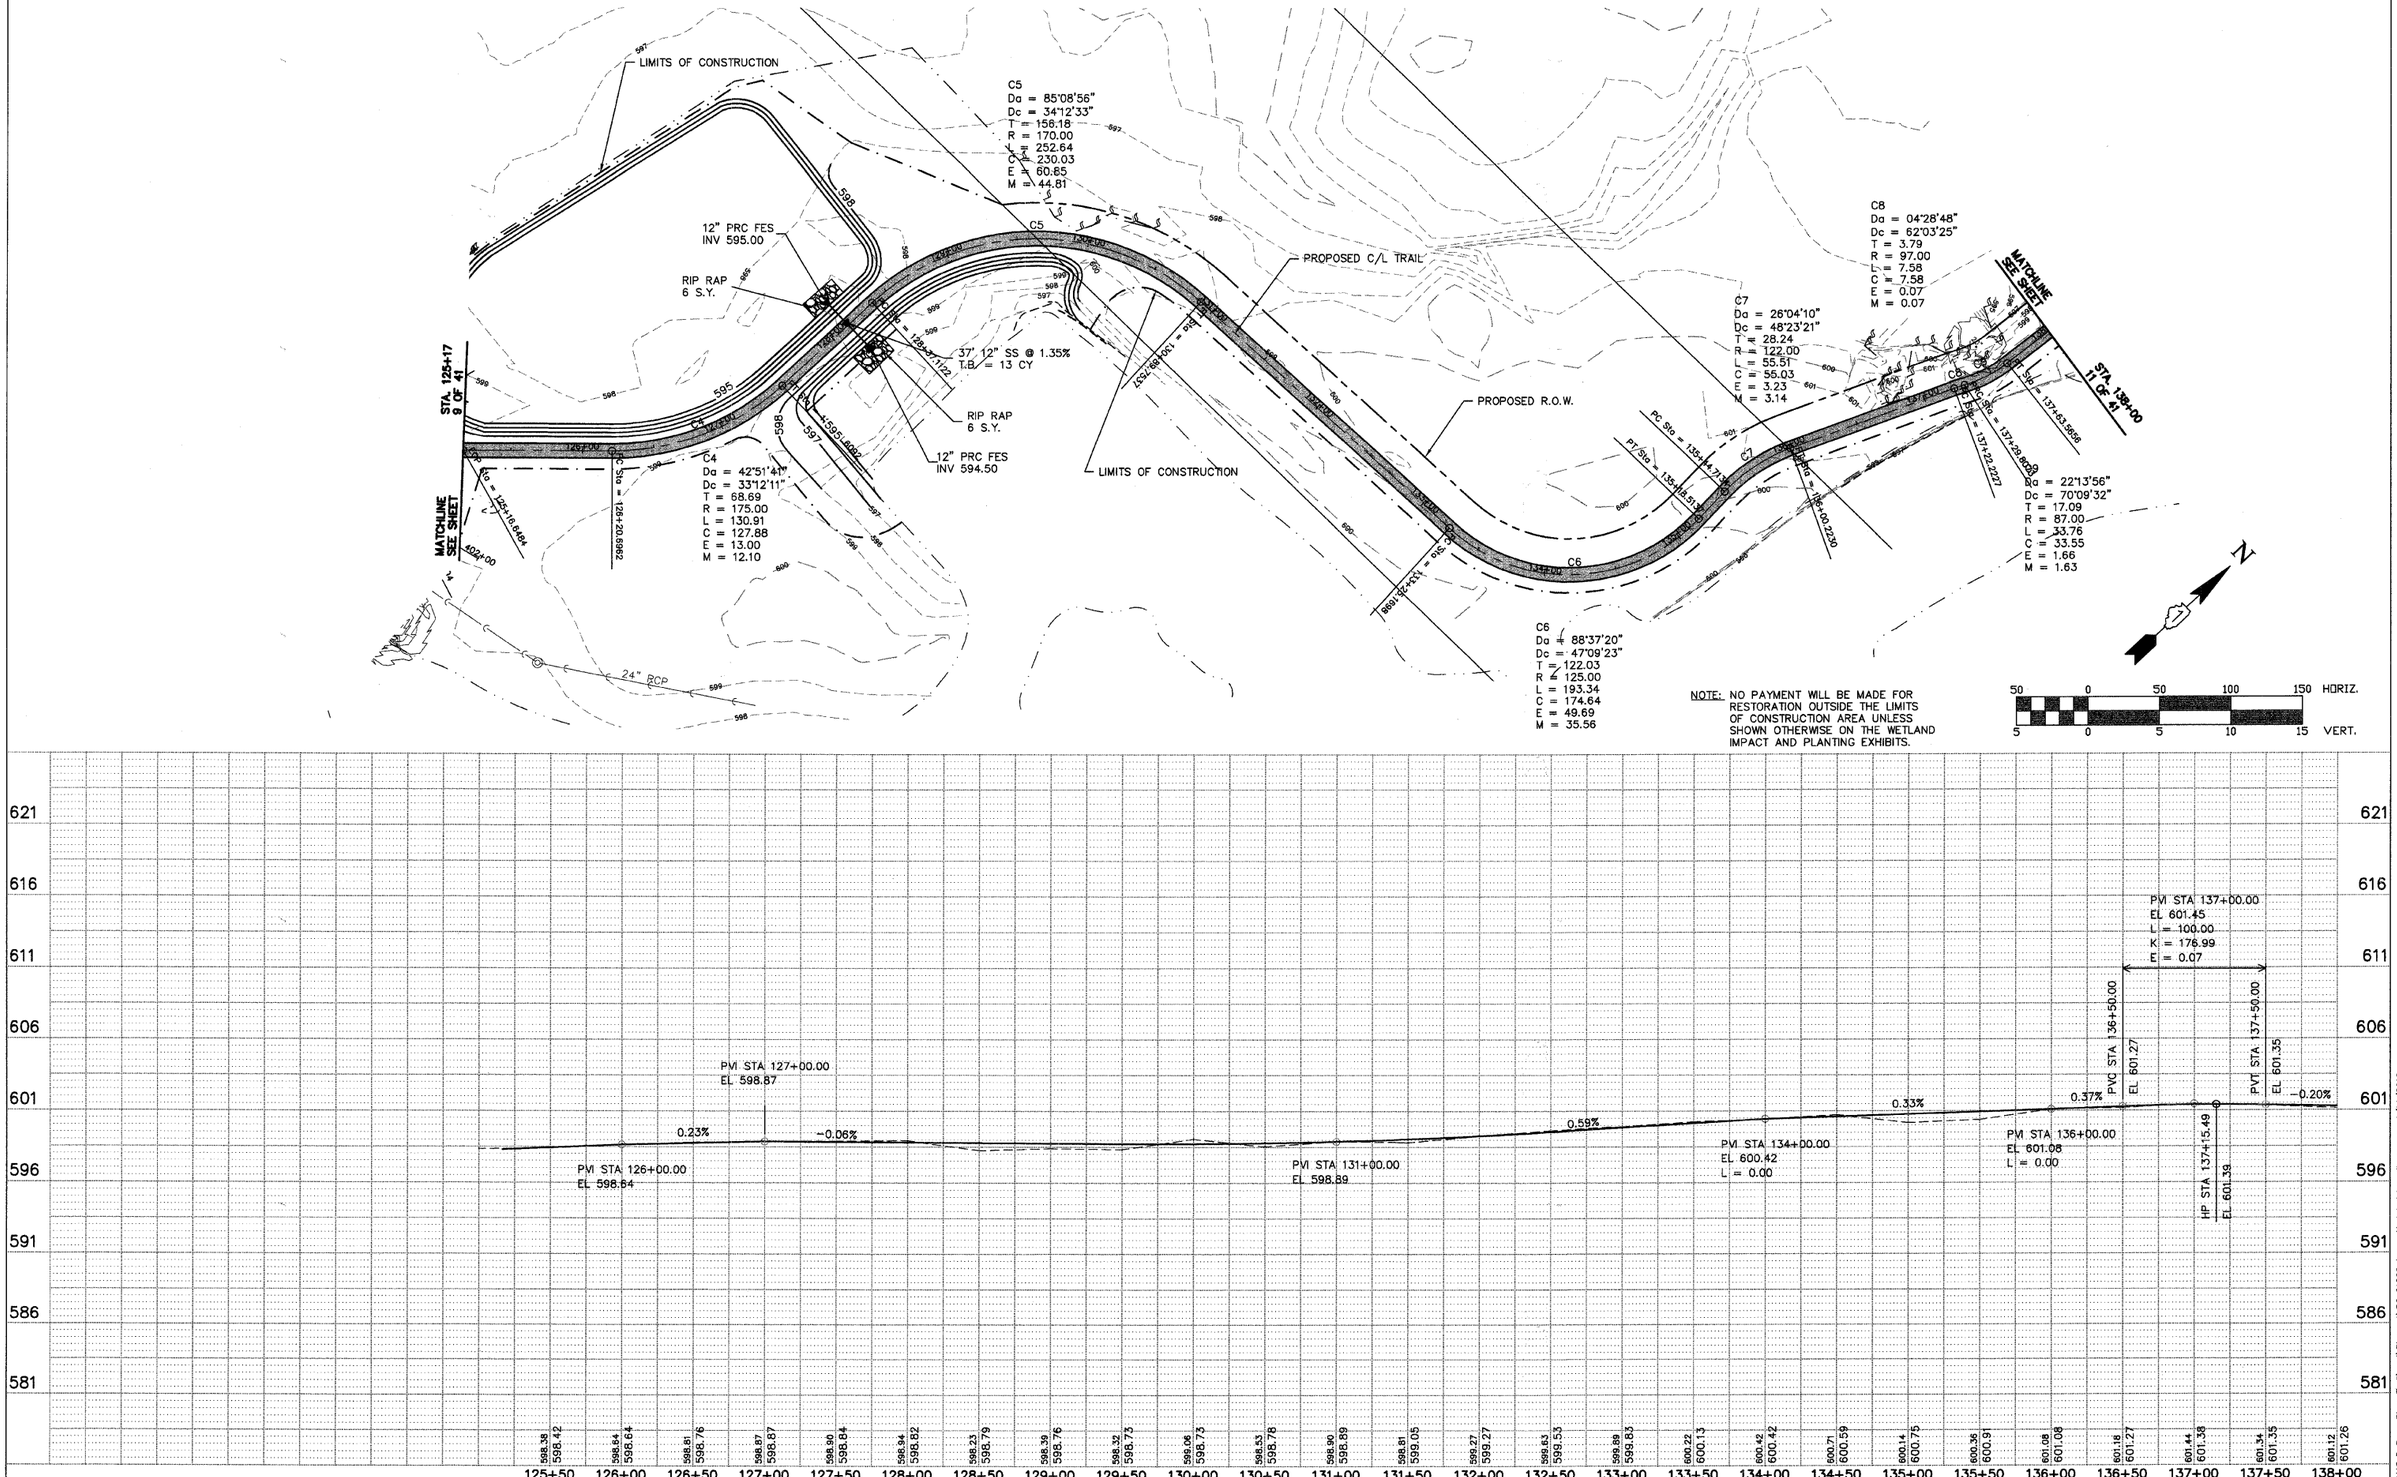

ENGINEERING RESOURCE ASSOCIATES, INC. CONSULTING ENGINEERS, SCIENTISTS & SURVEYORS	USER NAME =	DESIGNED — BD	REVISED — ____
		DRAWN — RT/DB	REVISED — ____
	PLOT SCALE =	CHECKED — JFM	REVISED — ____
	PLOT DATE =	DATE — JANUARY, 2010	REVISED — ____

STATE OF ILLINOIS
DEPARTMENT OF TRANSPORTATION

PROPOSED PATH
PLAN AND PROFILE

SCALE: 1"=50' | SHEET NO. 2 OF 3 SHEETS | STA. 125+17 TO STA. 138+00

F.A. RTE.	SECTION	COUNTY	TOTAL SHEETS	SHEET NO.
____	01-P4015-01-BT	WILL	41	10
		CONTRACT NO. 63325		

FED. ROAD DIST. NO. 1 | ILLINOIS | FED. AID PROJECT

W:\Plotfiles\PD\270113 DuPage River Trail\cad\Phase 1\RCp01002.dwg Updated by: dbussema 1/14/2010