F.A.U. RTE.	SECTION	COUNTY	TOTAL SHEETS	SHEET NO.
320	07-00138-26-TL	WILL	19	13
STA.		TO STA.		
FED. ROAD DIST. NO C-91-405-08		ILLINOIS	FED AID PROJECT CMM-9003(023)	

CONTRACT NO. 63329

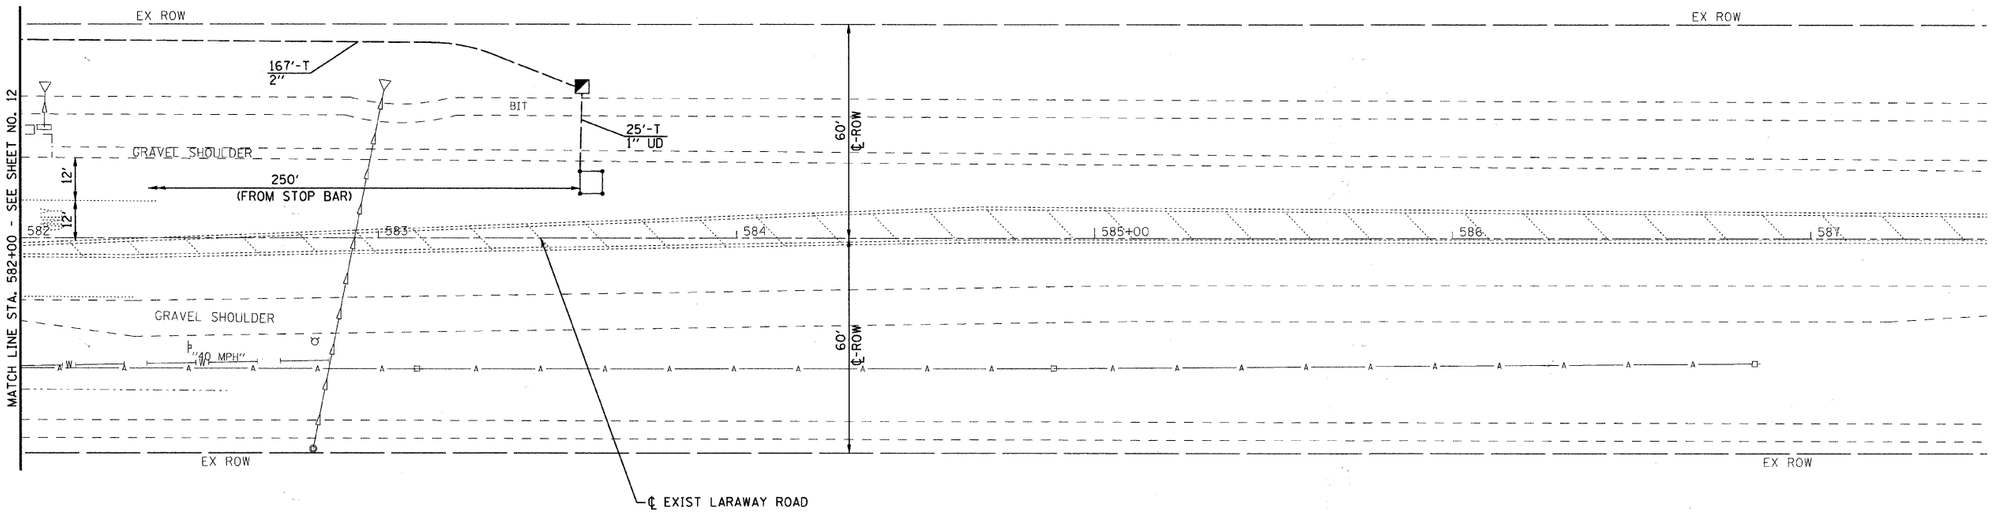

LARAWAY ROAD

N

REVISIONS	
NAME	DATE
PER COUNTY	8-20-09
PER IDOT	9-16-09

BAXTER & WOODMAN Consulting Engineers

ILLINOIS DEPARTMENT OF TRANSPORTATION

TRAFFIC SIGNAL INSTALLATION PLAN
LARAWAY ROAD AT WOLF ROAD

PROJECT NO. 071621 — DESIGNED BY: RWL
SCALE: 1"=20' — DRAWN BY: BCD
DATE: 06/25/09 — CHECKED BY: NJP

COPYRIGHT © 2008, BY BAXTER & WOODMAN, INC.
STATE OF ILLINOIS - PROFESSIONAL DESIGN FIRM
LICENSE NO.- 184-001011 EXPIRES 4/30/2009
566dcd 6/15/2009 8:56:42 AM
\\corp.baxwood.com\projects\mokena\wlich\071621-hwy or wolf\cadd-survey\dr-cw\hga\signs\071621-ts-hsn02.dgn