HEUER AND ASSOCIATES Consulting Engineers 2315 Enterprise Drive - Suite 102 Westchester, IL 60154-5811 708-492-1000	F.A.U. RTE.	SECTION	COUNTY	TOTAL SHEETS	SHEET No.
	1004	08-00079-03-FP	COOK	94	25
	STA. 61+50		TO STA. 66+00		
	FED. ROAD DIST. NO. 1	ILLINOIS	FED. AID PROJECT		
BLUFF AVE. IMPROVEMENTS - STAGE 3 DATE: 11/30/09	EXISTING CONDITIONS				

CONTRACT No. 63353

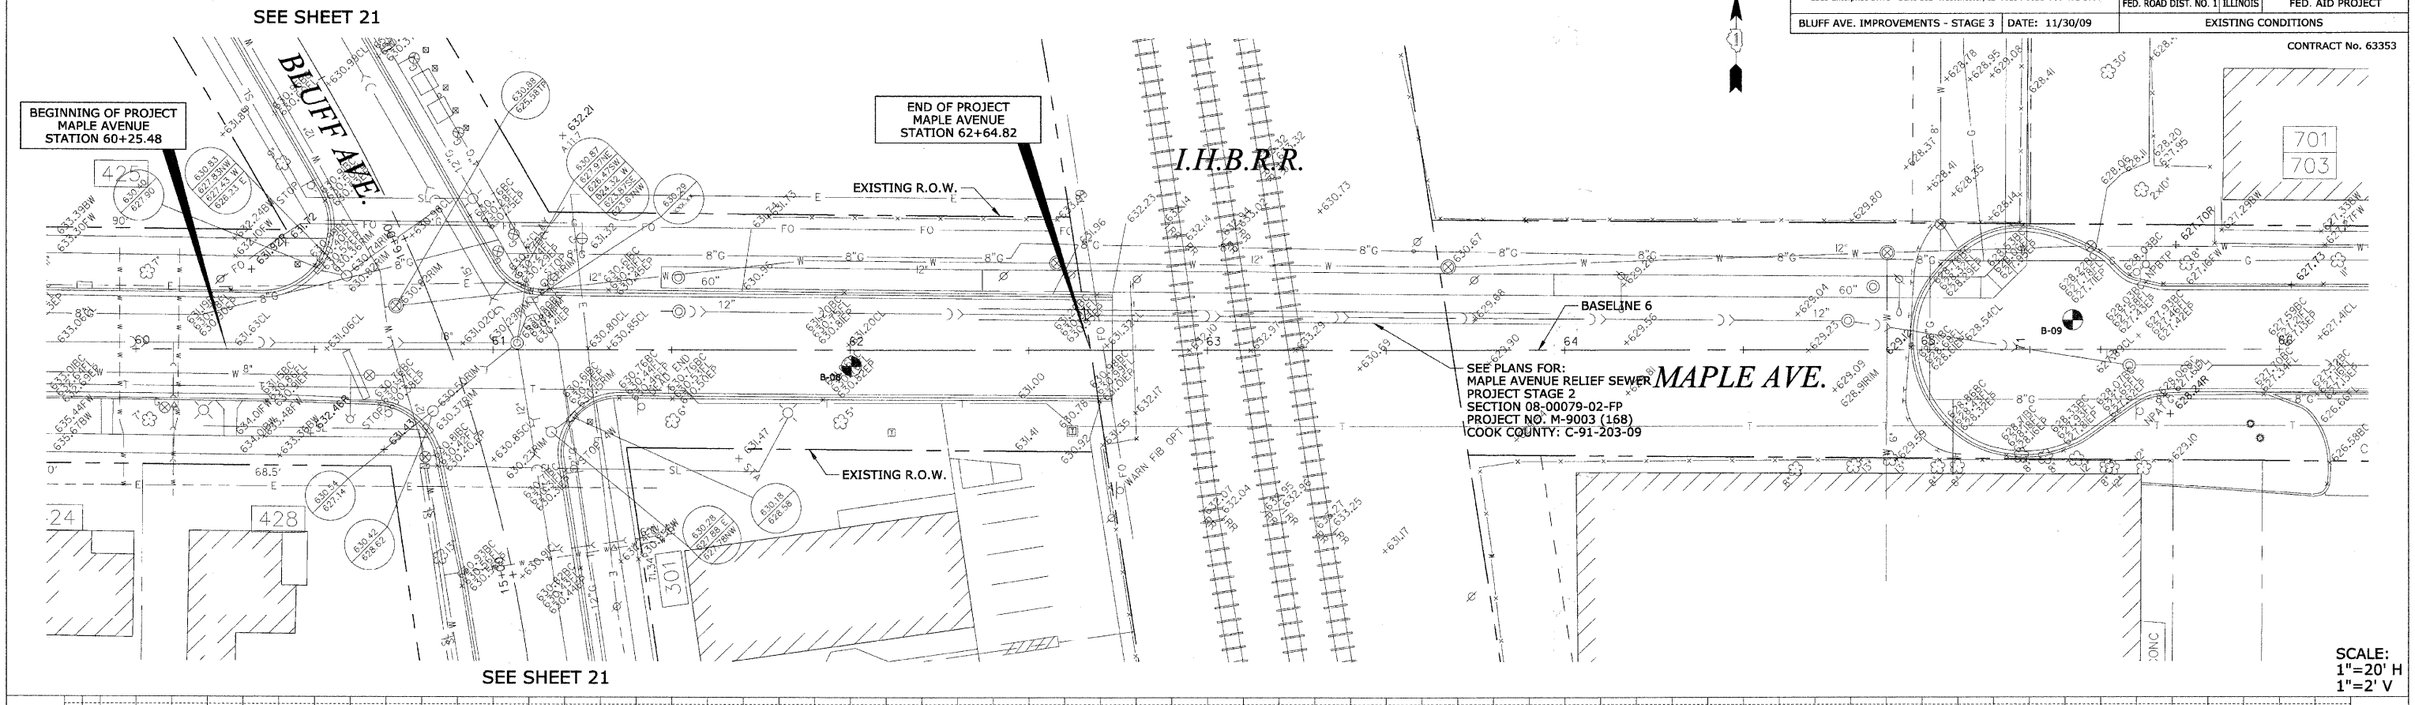

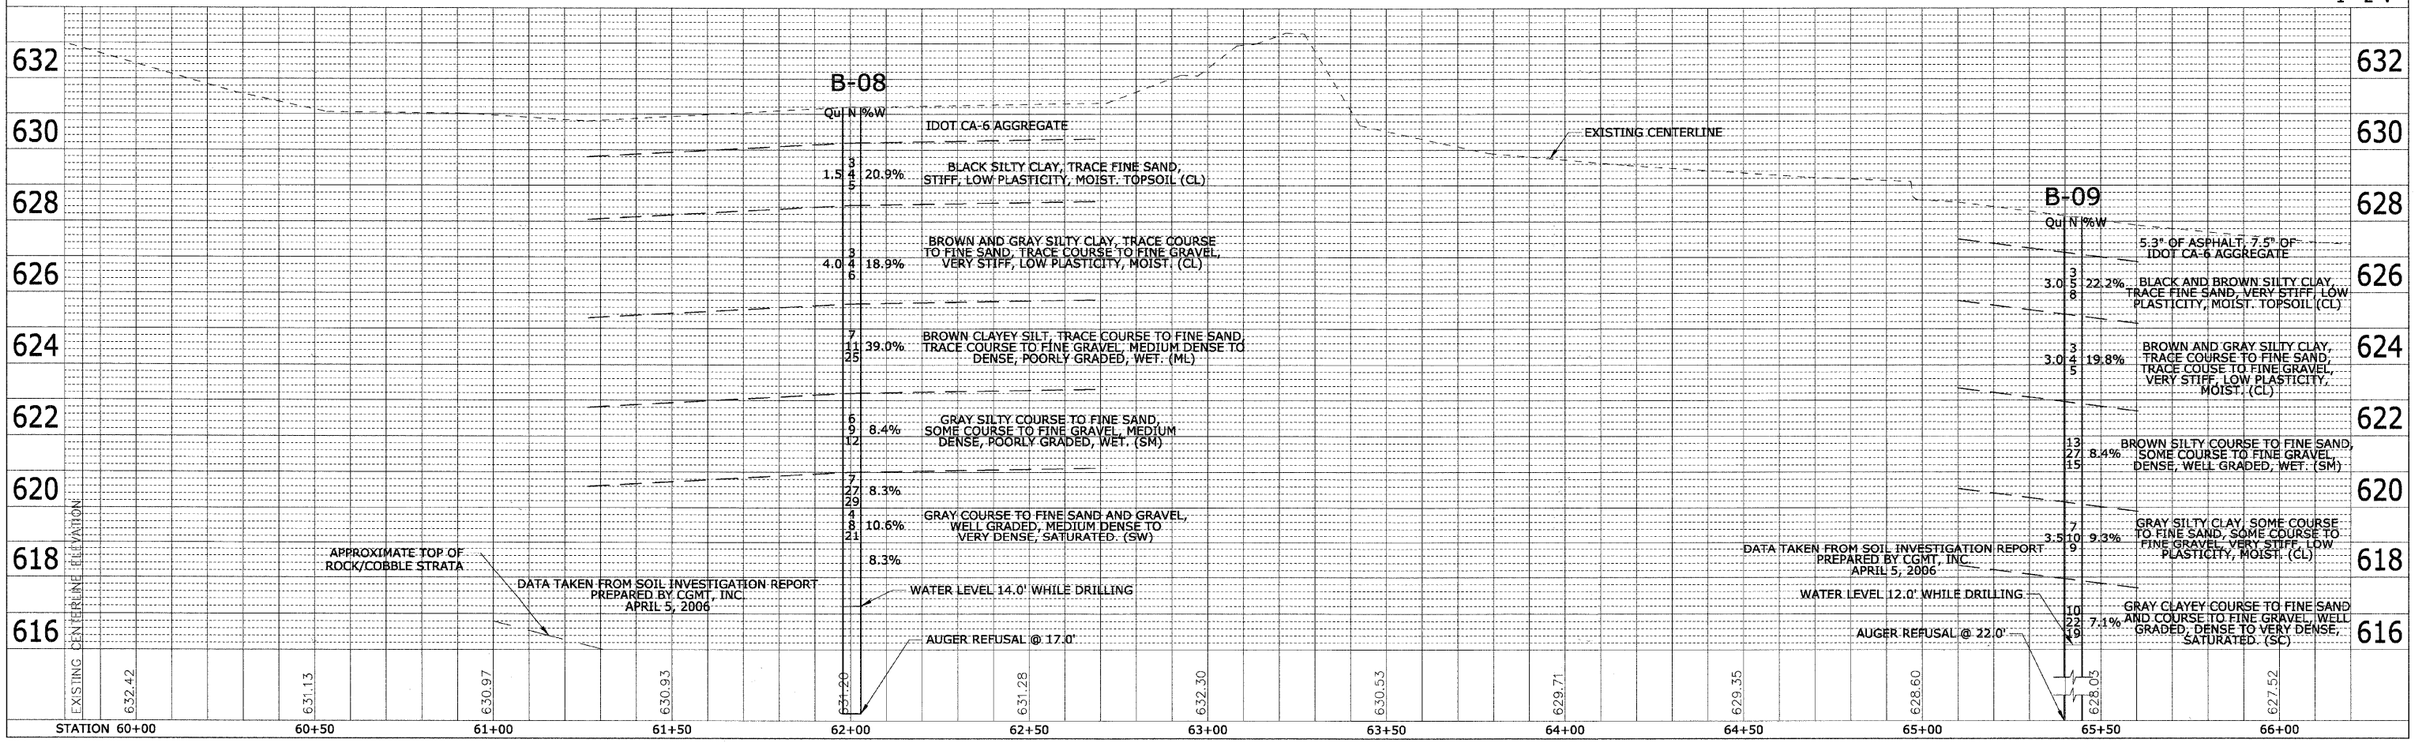

PLAN		
SURVEYED		
PLOTTED		
ALIGNMENT CHECKED		
RT. OF WAY CHECKED		
NOTE BOOK NO.	CADD FILE NAME	

PROFILE		
SURVEYED		
PLOTTED		
GRADES CHECKED		
RT. OF WAY CHECKED		
NOTE BOOK NO.	STRUCTURE NOTATIONS CHKD	