REVISIONS	
NAME	DATE
PER IDOT	01-04-10

HEUER AND ASSOCIATES
Consulting Engineers
2315 Enterprise Drive - Suite 102 Westchester, IL 60154-5811 708-492-1000

BLUFF AVE. IMPROVEMENTS - STAGE 3 | DATE: 11/30/09

F.A.U. RTE.	SECTION	COUNTY	TOTAL SHEETS	SHEET No.
1004	08-00079-03-FP	COOK	94	40
STA. 1+31.00		TO STA. 5+50		
FED. ROAD DIST. NO. 1	ILLINOIS	FED. AID PROJECT		

DRAINAGE AND UTILITY IMPROVEMENTS

CONTRACT No. 63353

NOTES:

1. SANITARY SEWER SERVICE LATERALS AND DRAINAGE STRUCTURE LATERALS SHALL BE CONNECTED TO THE ASSOCIATED SEWER AT MANHOLE STRUCTURES, OR AT WYE OR TEE CONNECTIONS. THE EXACT LOCATION OF EACH SEWER SERVICE LATERAL SHALL BE CONFIRMED IN THE FIELD.
2. SANITARY SEWER SERVICES TO BE 6" SDR 26 PVC WITH A 1.00% MINIMUM SLOPE UNLESS OTHERWISE NOTED.
3. SEWER LENGTHS LISTED CENTER OF STRUCTURE TO CENTER OF STRUCTURE. SEWER SLOPES CALCULATED FROM CENTER OF STRUCTURE TO CENTER OF STRUCTURE.
4. TRENCH BACKFILL REQUIRED UNDER ALL AND WITHIN 2' OF ALL PAVED SURFACES.

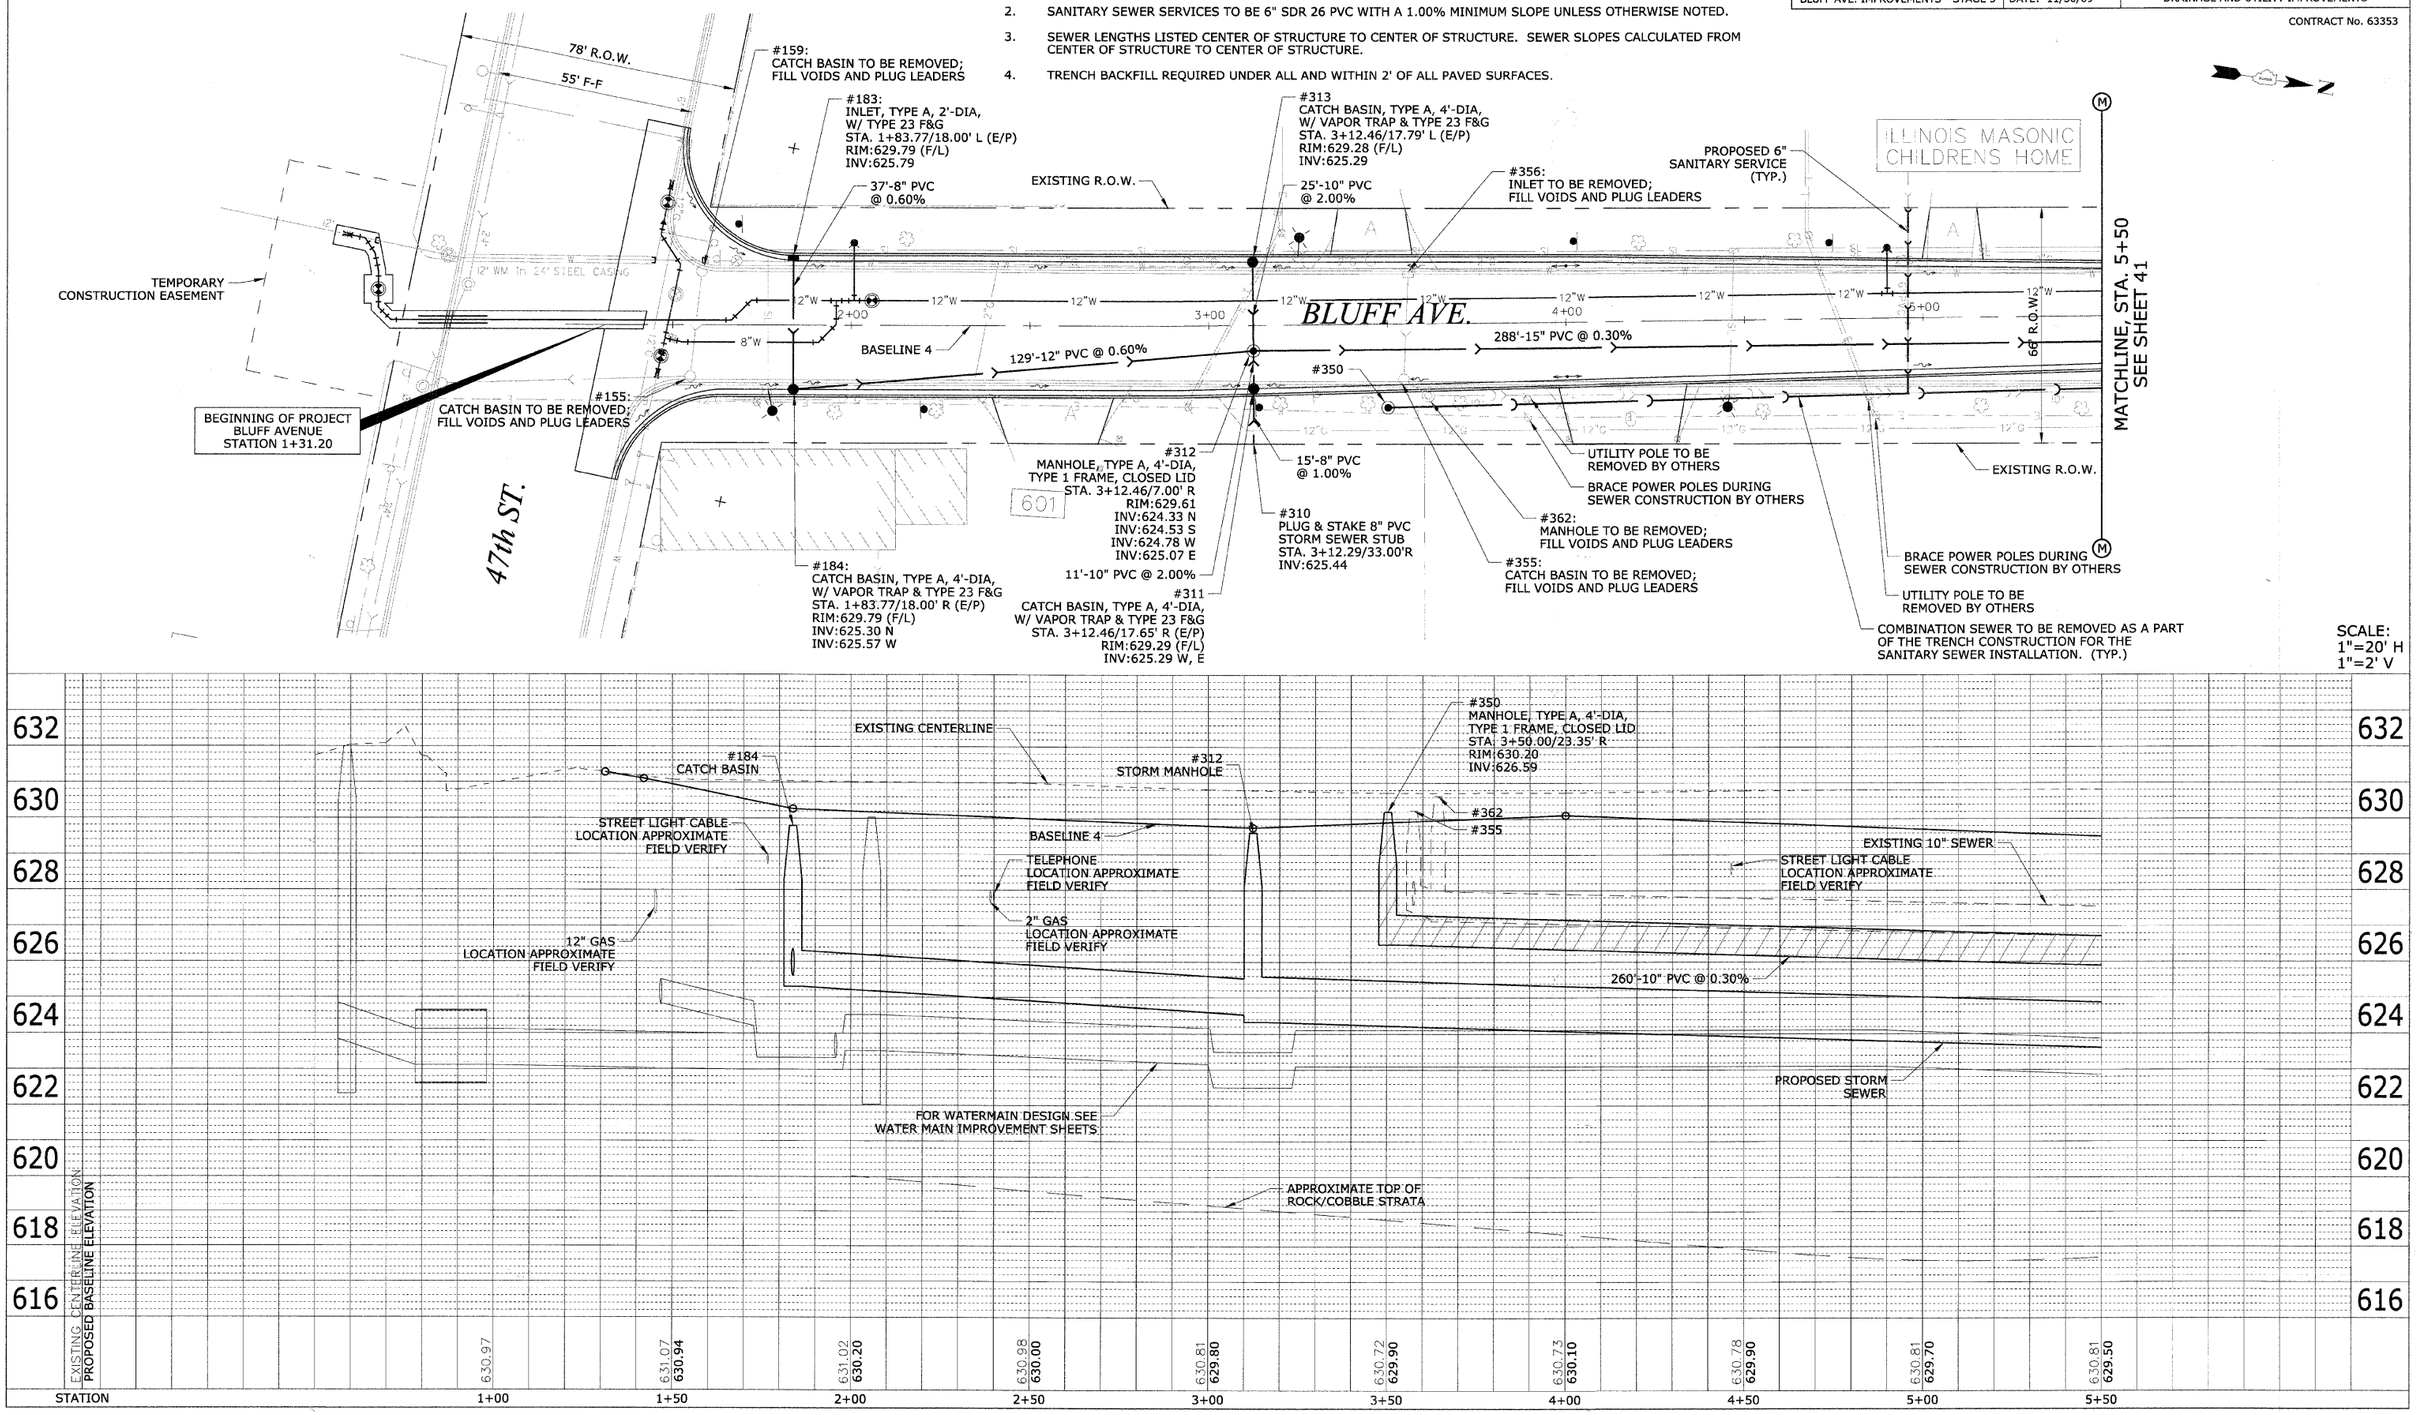

PLAN
SURVEYED
PLOTTED
A.DUMENT CHECKED
R.O.W. MARKED
CADD FILE NAME
NOTE BOOK
NO.
BY
DATE

PROFILE
SURVEYED
PLOTTED
GRADES CHECKED
R.O.W. MARKED
STRUCTURE NOTATIONS CHKD
NOTE BOOK
NO.
BY
DATE