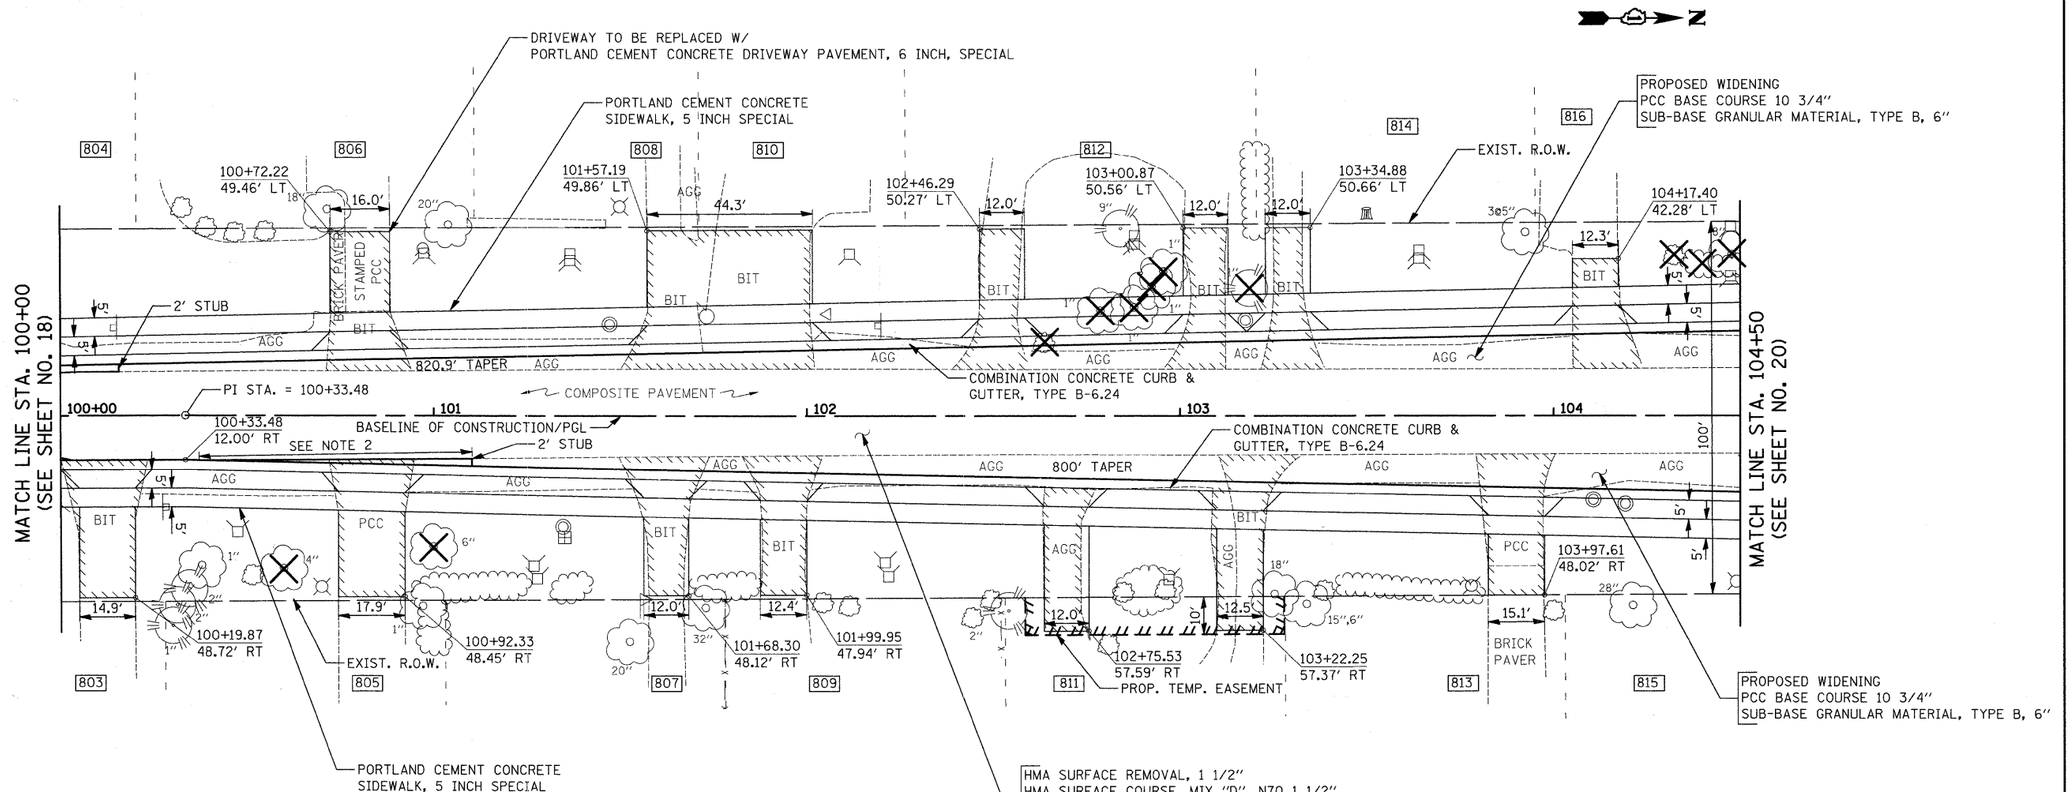

NOTES:

1. SEE TYPICAL SECTIONS FOR LOCATIONS OF PROPOSED TIE BARS.
2. CONSTRUCT BASE COURSE MONOLITHICALLY WITH CURB AND GUTTER. SEE DETAIL SHEET NO. 70.

GREENWOOD ROAD

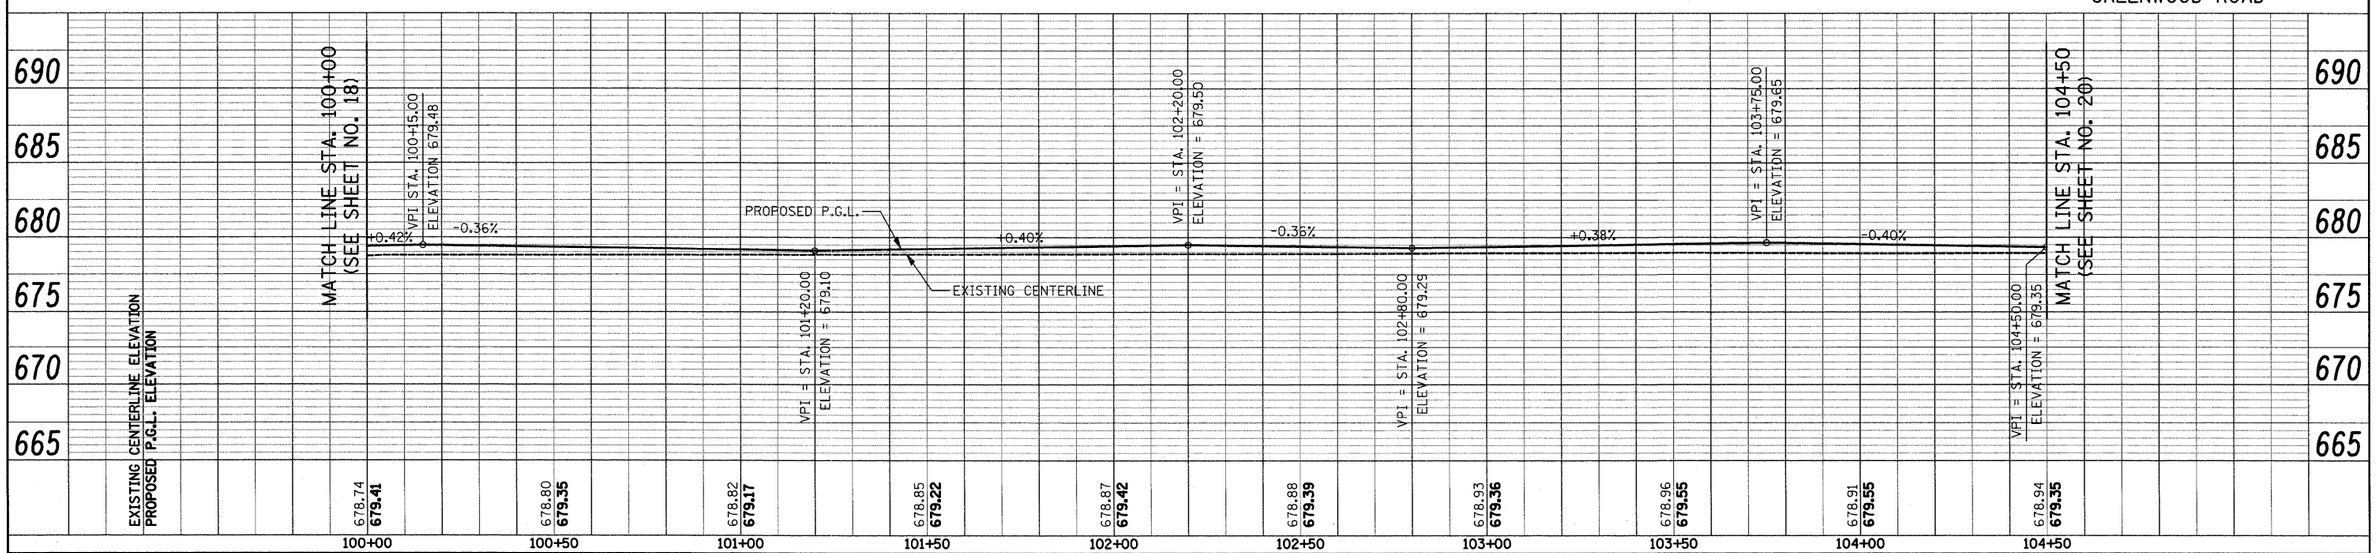

FILE NAME = J:\2275\Cad\Sheet\2275_Plan&Profile_02.dgn	USER NAME = krk	DESIGNED - JAT	REVISED -	STATE OF ILLINOIS DEPARTMENT OF TRANSPORTATION	PLAN AND PROFILE	F.A.U. RTE.	SECTION	COUNTY	TOTAL SHEETS	SHEET NO.
		DRAWN - CDC	REVISED -			2743	05-00161-00-CH	COOK	112	19
	PLOT SCALE = 20.0000 ' / IN.	CHECKED - DJK	REVISED -					CONTRACT NO. 63383		
	PLOT DATE = 11/25/2009	DATE - 11-23-09	REVISED -		SCALE: 1"=20' / SHEET NO. 2 OF 10 SHEETS / STA. 100+00 TO STA. 104+50	FED. ROAD DIST. NO. 1	ILLINOIS	FED. AID PROJECT M-8003(543)		