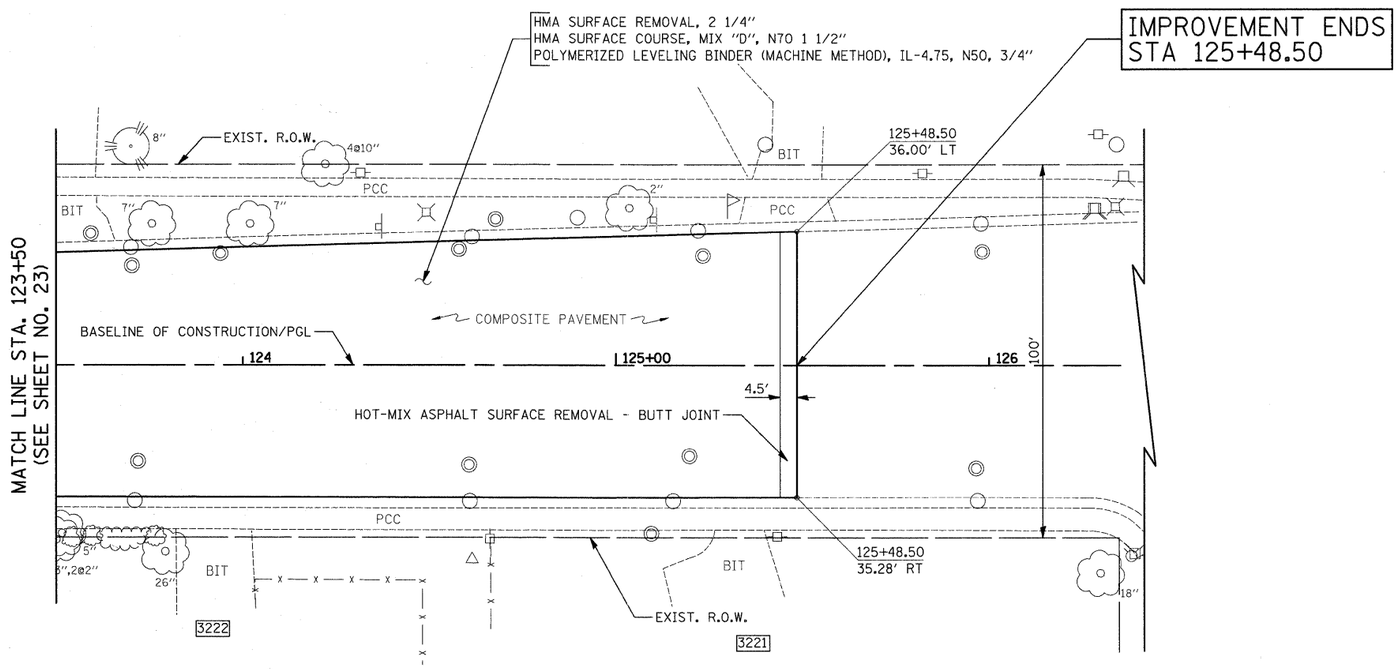

20 0 20
SCALE IN FEET

GREENWOOD ROAD

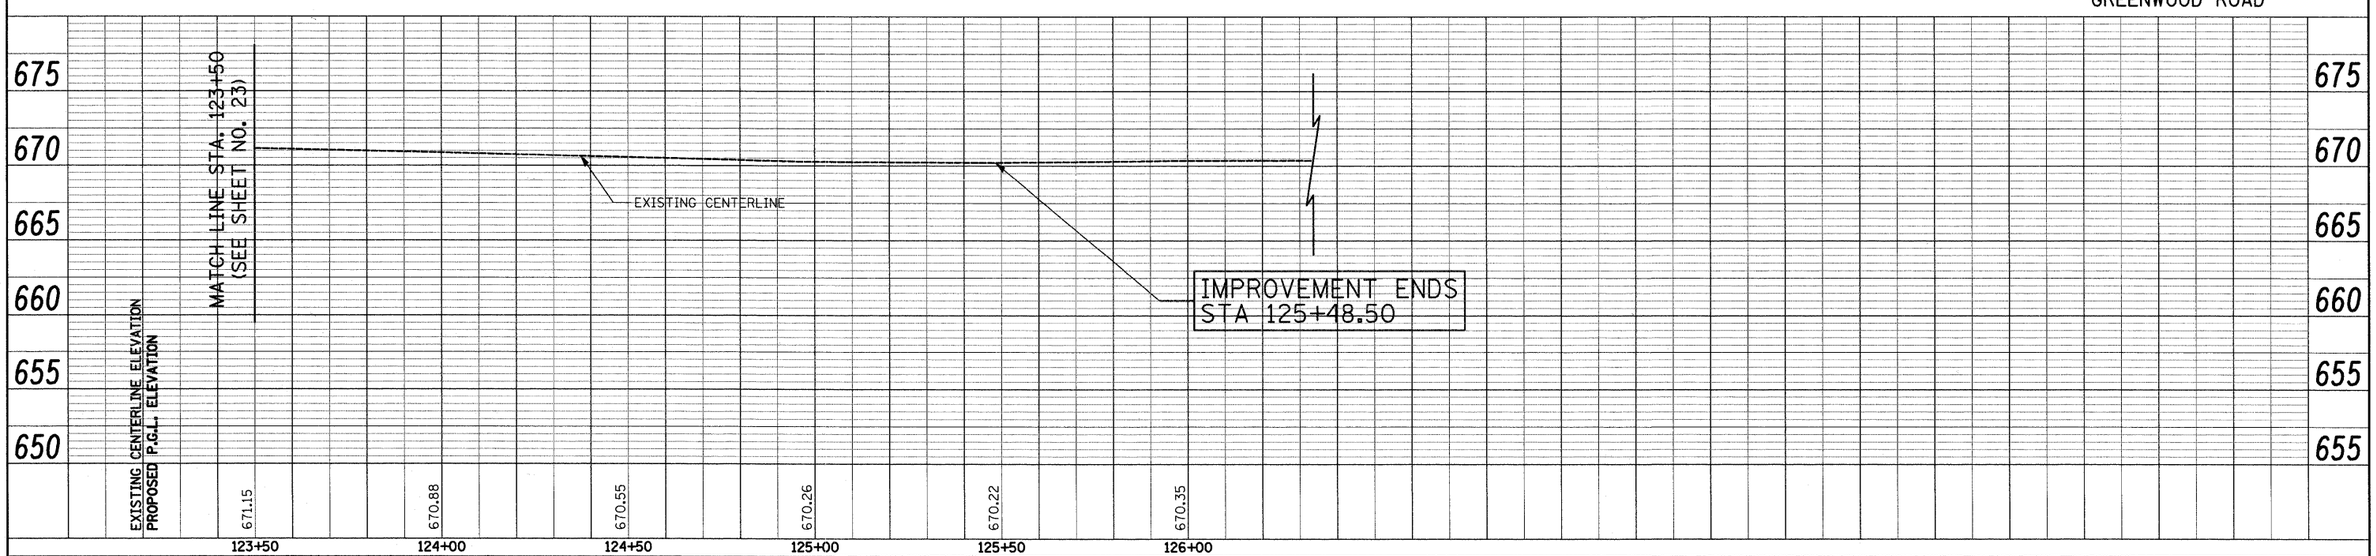

FILE NAME = J:\2275\Cad\Sheet\2275_Plan&Profile_07.dgn	USER NAME = krk	DESIGNED - JAT	REVISED -
		DRAWN - CDC	REVISED -
	PLOT SCALE = 20.0000 ' / IN.	CHECKED - DJK	REVISED -
	PLOT DATE = 11/25/2009	DATE - 11-23-09	REVISED -

STATE OF ILLINOIS
DEPARTMENT OF TRANSPORTATION

PLAN AND PROFILE

SCALE: 1"=20' | SHEET NO. 7 OF 10 SHEETS | STA. 123+50 TO STA. 125+48.5

F.A.U. RTE.	SECTION	COUNTY	TOTAL SHEETS	SHEET NO.
2743	05-00161-00-CH	COOK	112	24

CONTRACT NO. 63383

FED. ROAD DIST. NO. 1 | ILLINOIS | FED. AID PROJECT M-8003(543)

PLAN
NOTE BOOK NO.
SURVEYED
PLOTTED
ALIGNMENT CHECKED
RIGHT-OF-WAY STAKED
CADD FILE NAME
BY
DATE

PROFILE
NOTE BOOK NO.
SURVEYED
PLOTTED
GRADES CHECKED
BLA NOTED
STRUCTURE NOTATNS CHKD
BY
DATE