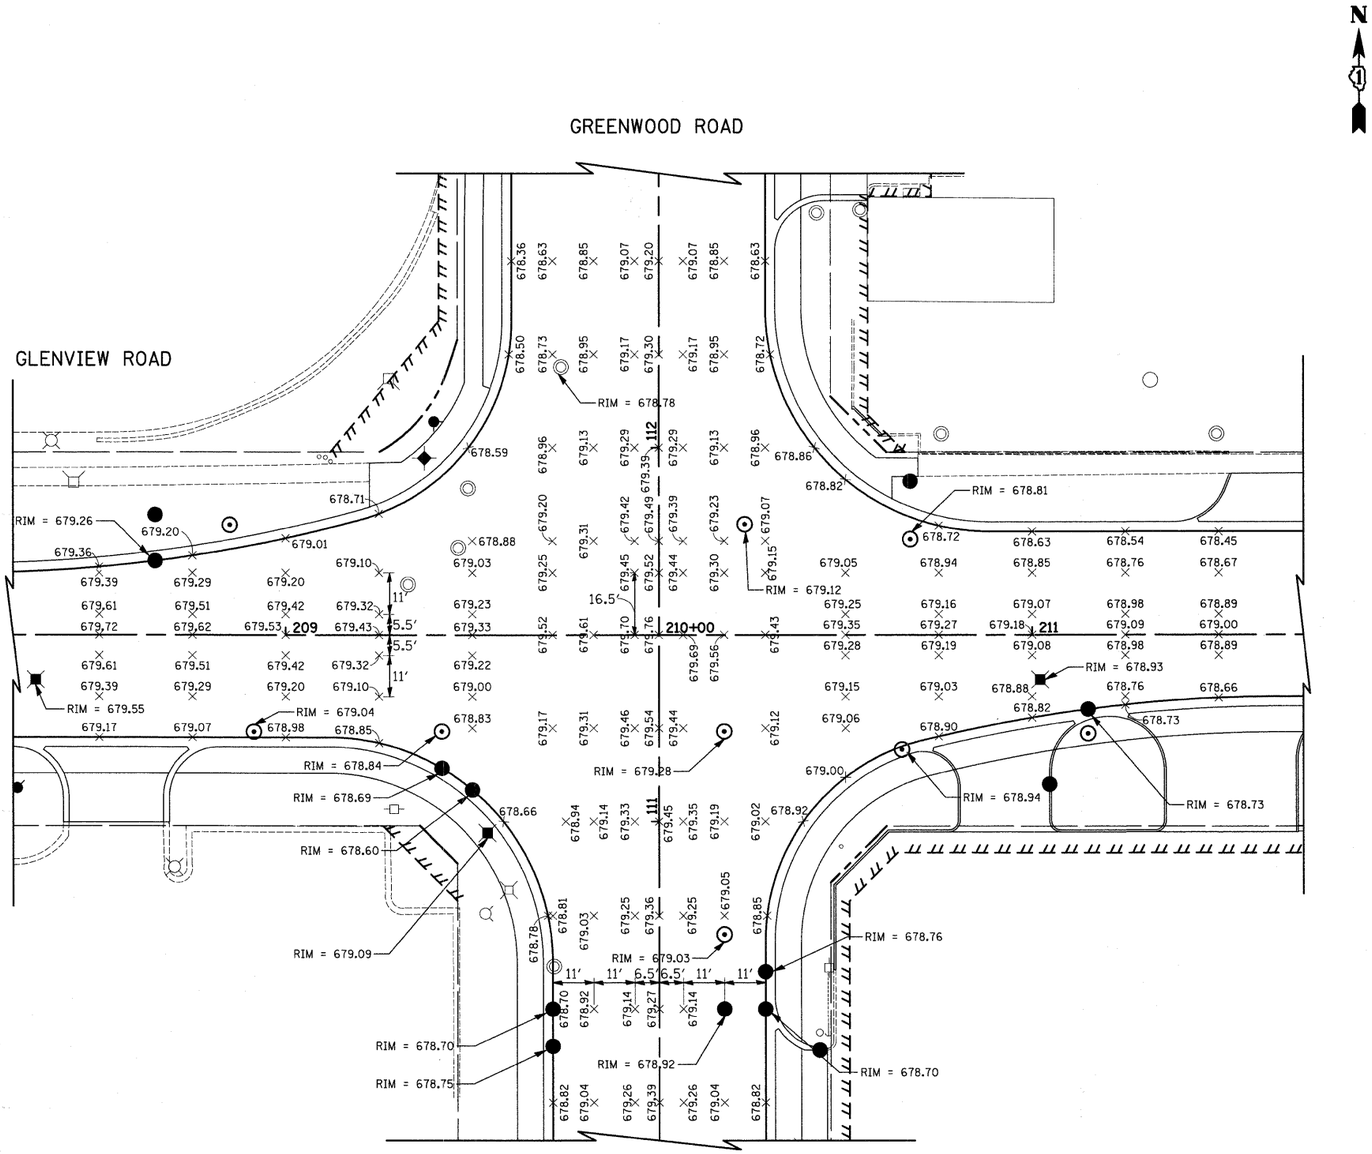

NOTES

1) THIS SHEET INTENDED FOR ELEVATION INFORMATION ONLY.
2) ELEVATIONS ARE GIVEN EVERY 25' UNLESS OTHERWISE NOTED.

LEGEND

XXX.XX PROPOSED ELEVATION

FILE NAME = J:\2275\Cad\Sheet\2275_Int_Grading.dgn	USER NAME = krk	DESIGNED - JAT	REVISED -	STATE OF ILLINOIS DEPARTMENT OF TRANSPORTATION	INTERSECTION GRADING DETAILS			F.A.U. RTE.	SECTION	COUNTY	TOTAL SHEETS / SHEET NO.
		DRAWN - CDC	REVISED -					2743	05-00161-00-CH	COOK	112 / 52
	PLOT SCALE = 20.0000 ' / IN.	CHECKED - DJK	REVISED -							CONTRACT NO. 63383	
	PLOT DATE = 11/25/2009	DATE - 11-23-09	REVISED -		SCALE: 1" = 20'	SHEET NO. 1 OF 1 SHEETS	STA. TO STA.	FED. ROAD DIST. NO. 1	ILLINOIS	FED. AID PROJECT M-8003(543)	