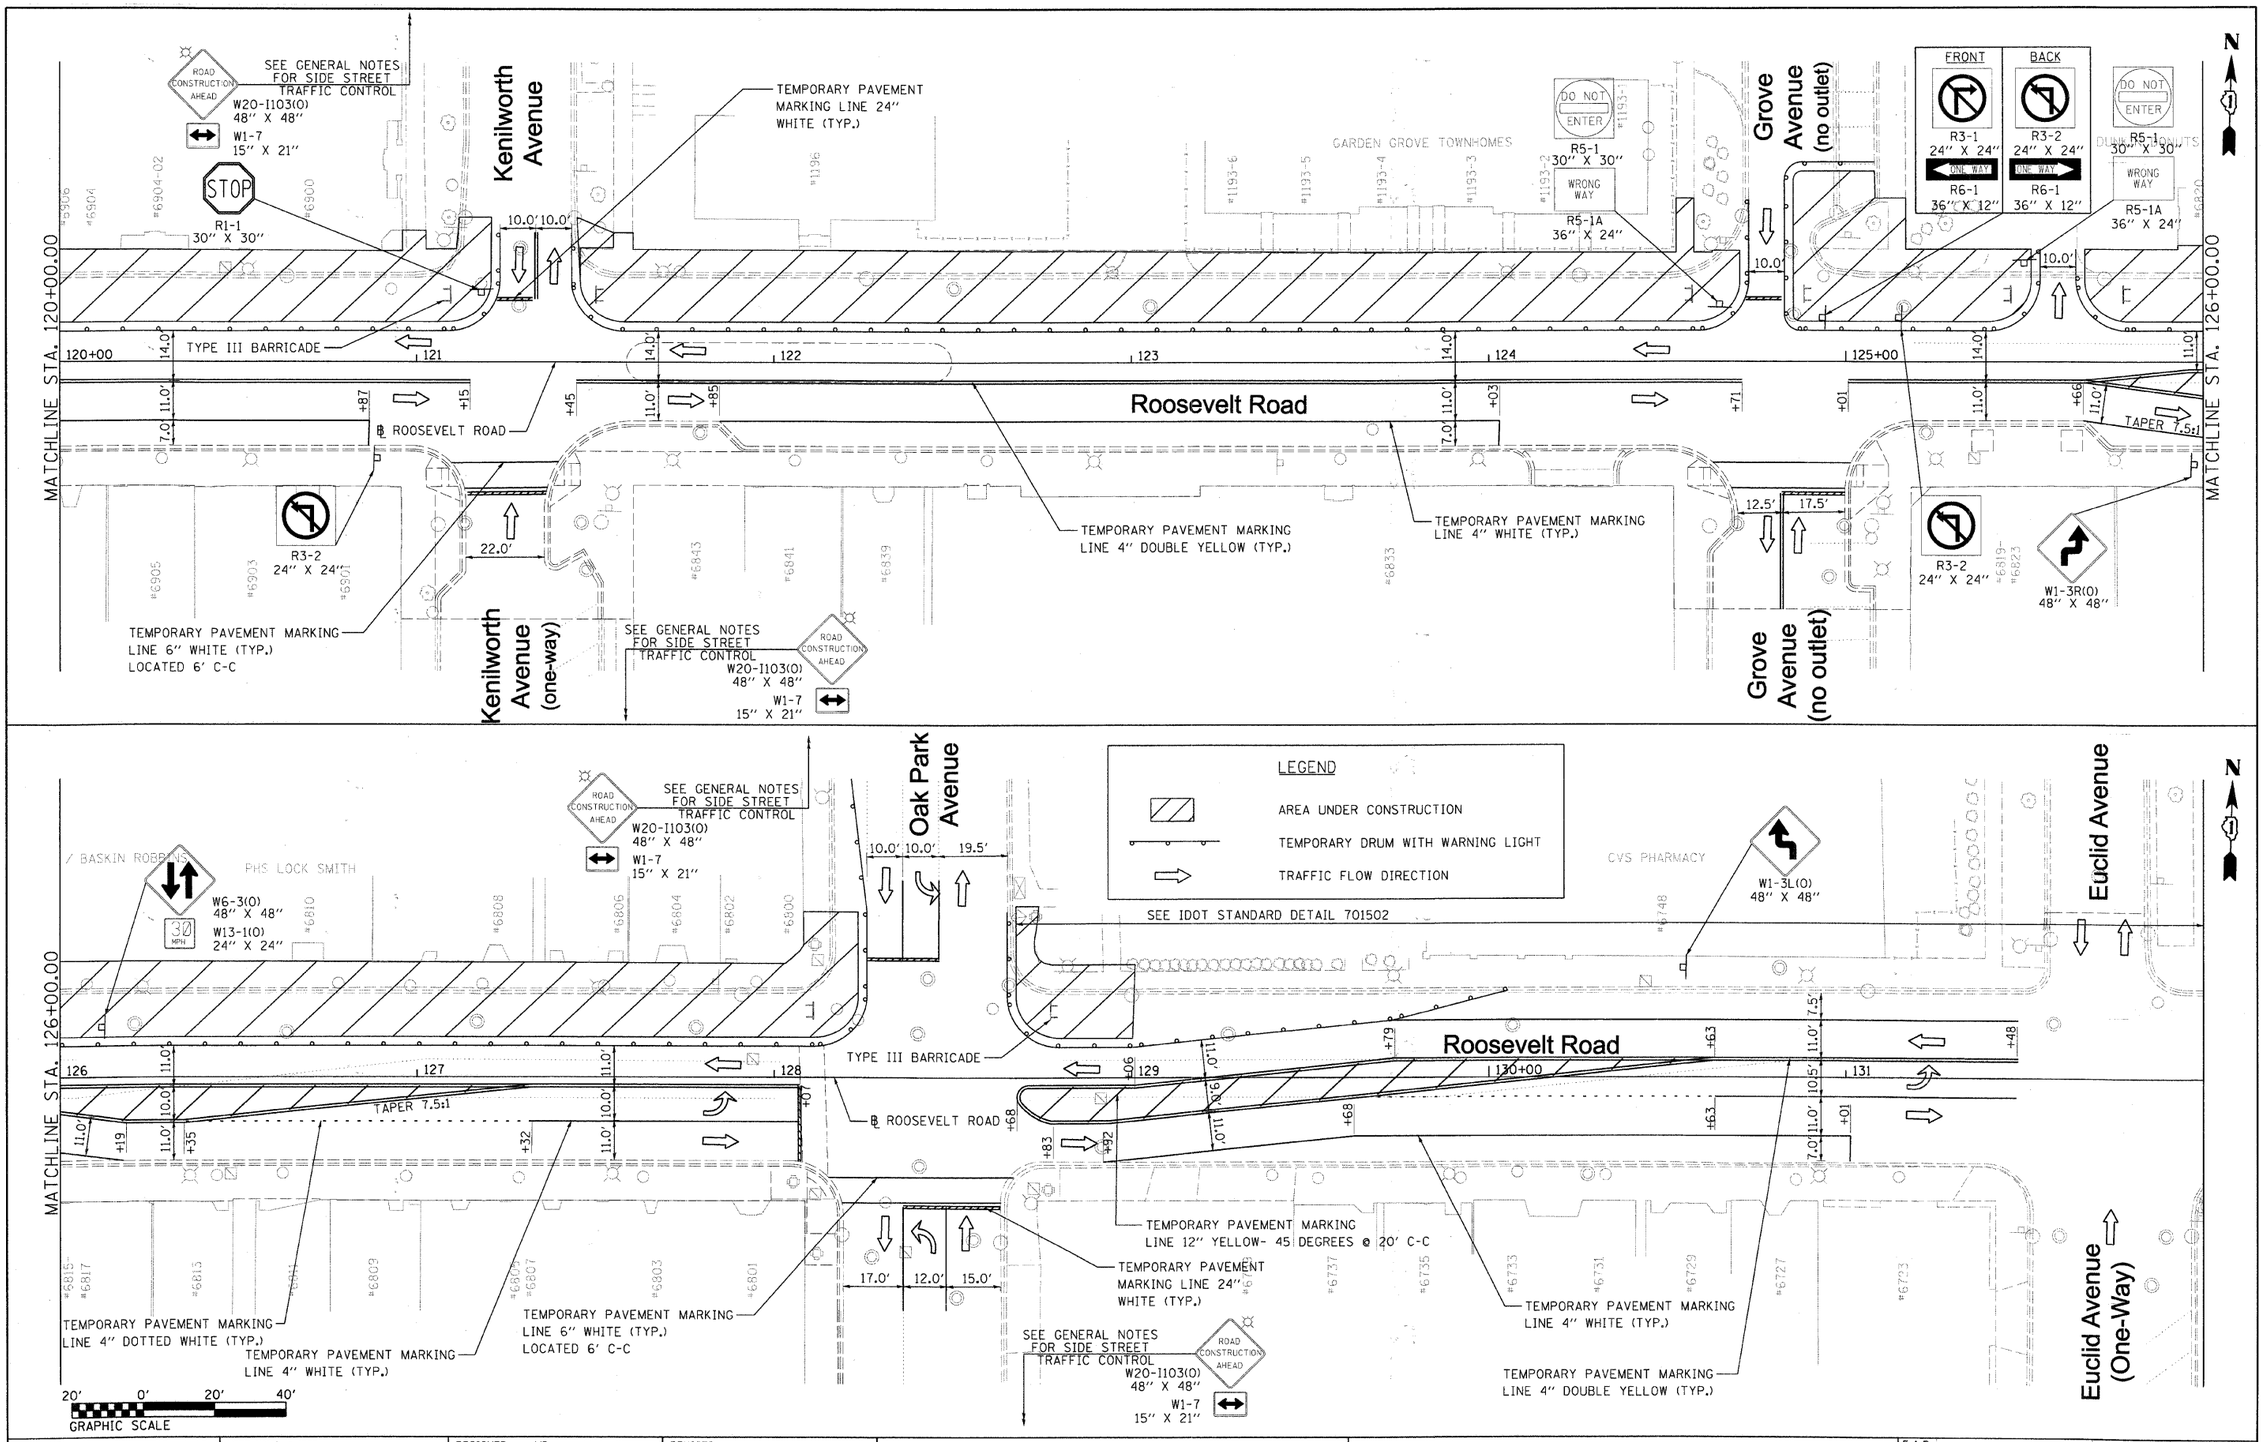

FILE NAME = DIRTE38-sht-staging18.dgn	USER NAME = IDOT	DESIGNED - MD	REVISED -
		DRAWN - LF	REVISED -
	PLOT SCALE = 20.0000 ' / IN.	CHECKED - JB	REVISED -
	PLOT DATE = 3/11/2010	DATE -	REVISED -

STATE OF ILLINOIS
DEPARTMENT OF TRANSPORTATION

MAINTENANCE OF TRAFFIC
PLAN – STAGE 1C

SCALE: 1" = 20' | SHEET NO. 9 OF 9 SHEETS | STA. 120+00.00 TO STA. 131+00.00

F.A.P. RTE.	SECTION	COUNTY	TOTAL SHEETS	SHEET NO.
347	09-00248-00-RS	COOK	274	38

CONTRACT NO. 63432

ILLINOIS FED. AID PROJECT

DIRTE38-sht-staging18.dgn