PLAN	BY	DATE
SURVEYED		
PLOTTED		
ADDENDUM CHECKED		
NOTE BOOK ALL NOTED (E.M. NOTED ST. OF WA.) CHECKED		
NO. _____ P.ADD FILE NAME		

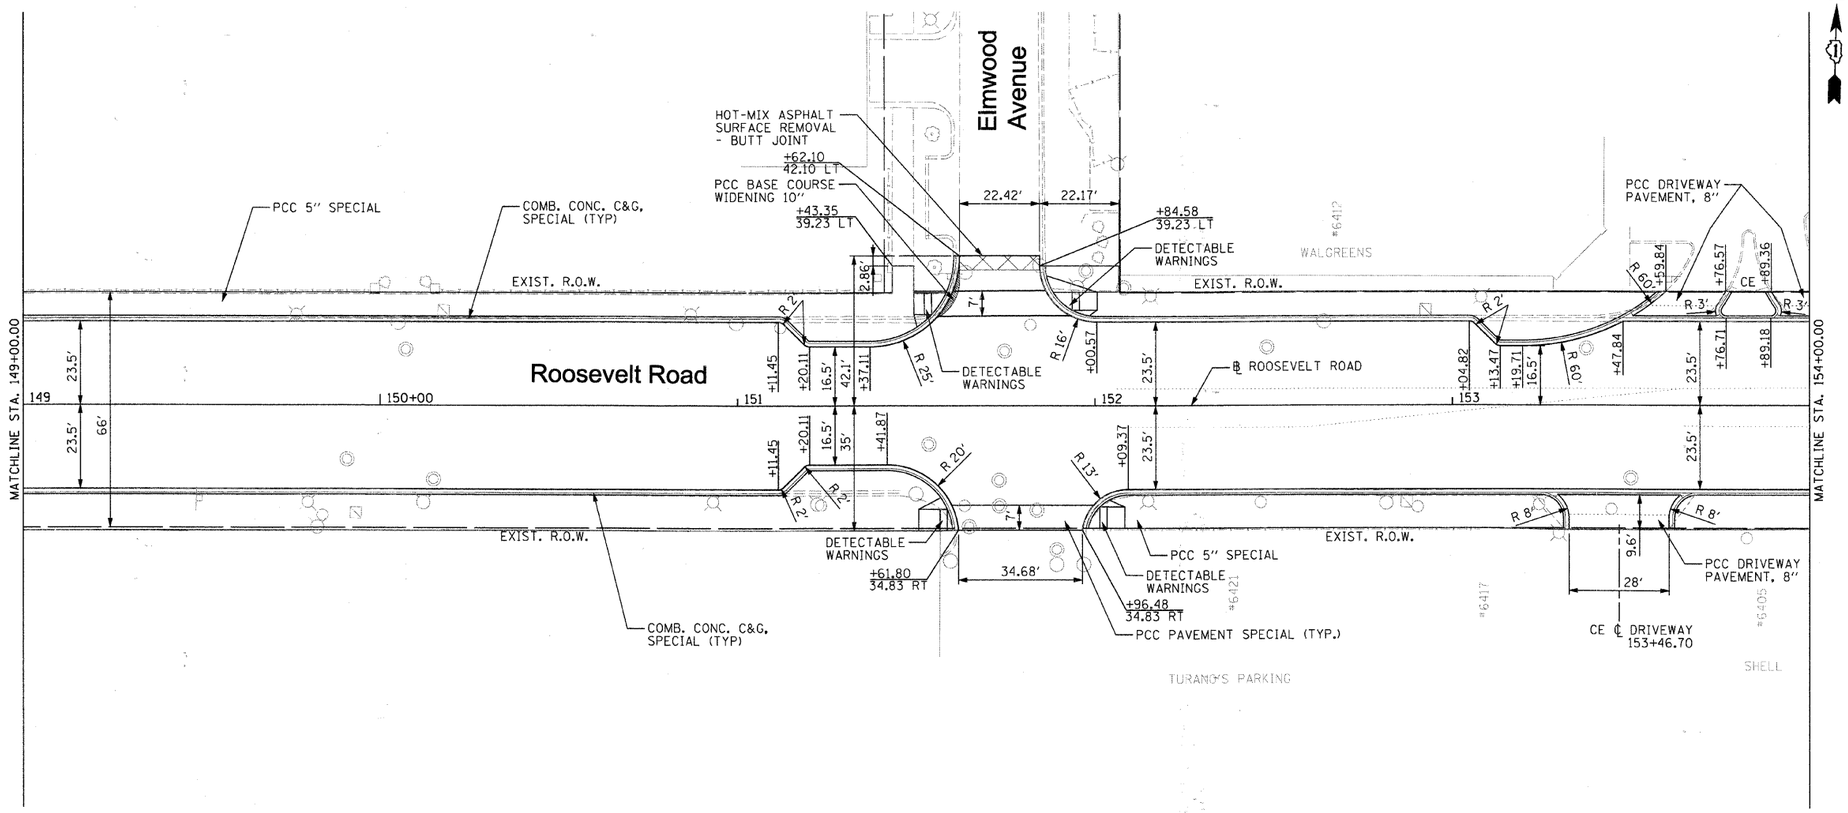

PROFILE	BY	DATE
SURVEYED		
PLOTTED		
ADDENDUM CHECKED		
NOTE BOOK (E.M. NOTED STRUCTURE NOTATNS CHKD		
NO. _____		

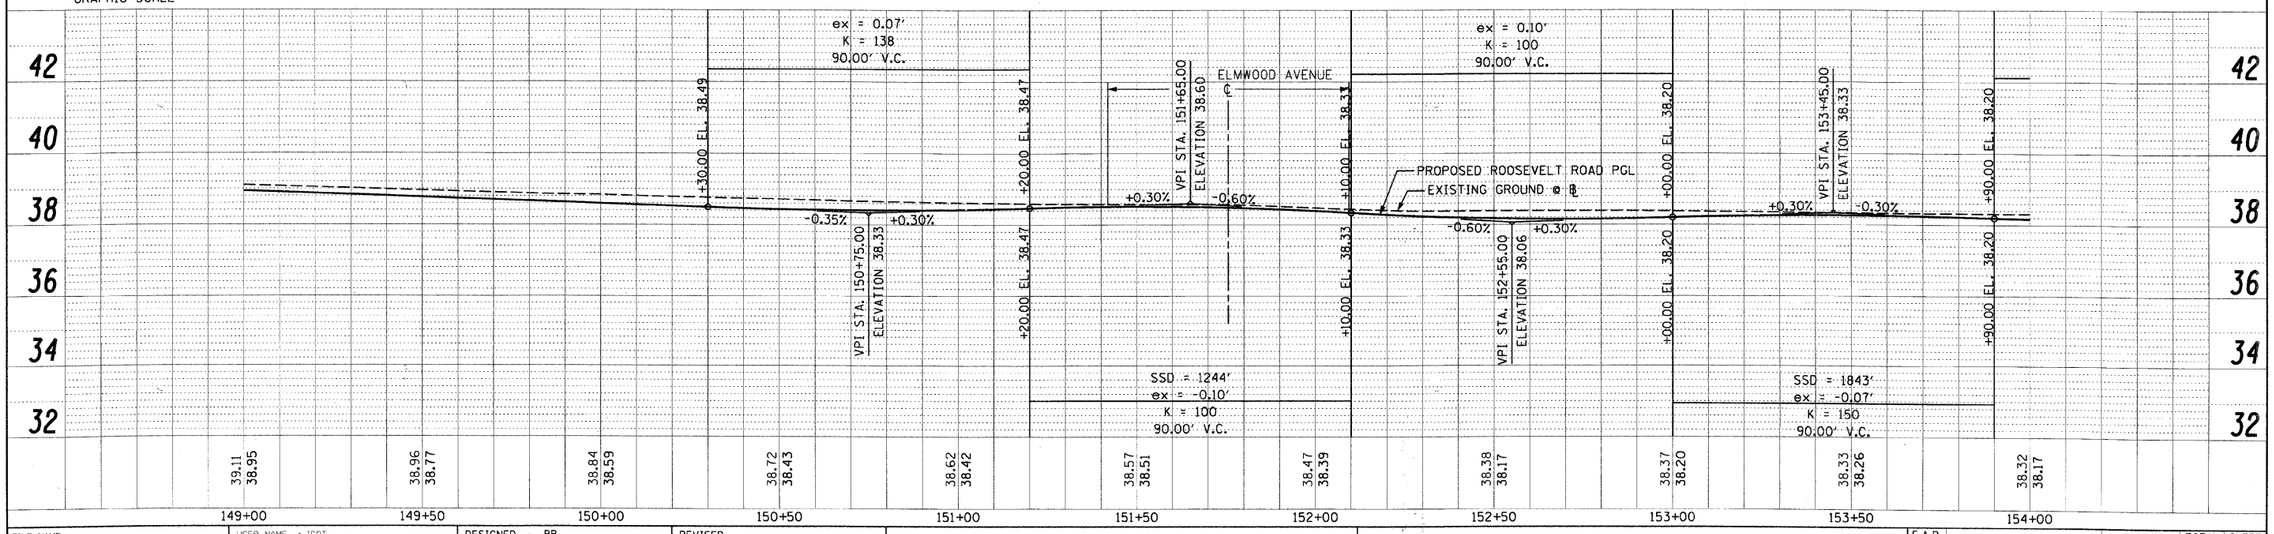

FILE NAME =	USER NAME = ICOT	DESIGNED - BB	REVISED -
DIRTE38-sht-plnprf10.dgn		DRAWN - CM	REVISED -
	PLOT SCALE = 20.0000 ' / IN.	CHECKED - JB	REVISED -
	PLOT DATE = 3/11/2010	DATE -	REVISED -

STATE OF ILLINOIS
DEPARTMENT OF TRANSPORTATION

PLAN AND PROFILE

SCALE: 1" = 20' | SHEET NO. 10 OF 15 SHEETS | STA. 149+00.00 TO STA. 154+00.00

F.A.P. RTE.	SECTION	COUNTY	TOTAL SHEETS	SHEET NO.
347	09-00248-00-RS	COOK	274	88
		CONTRACT NO. 63432		
		ILLINOIS FED. AID PROJECT		