PLAN
SURVEYED
PLOTTED
ALIGNMENT CHECKED
RT. OF WAY CHECKED
NOTE BOOK
CADD FILE NAME
NO.
BY
DATE

PROFILE
SURVEYED
PLOTTED
DRAWING CHECKED
MASTER
STRUCTURE NOTATNS CHKD
NOTE BOOK
NO.
BY
DATE

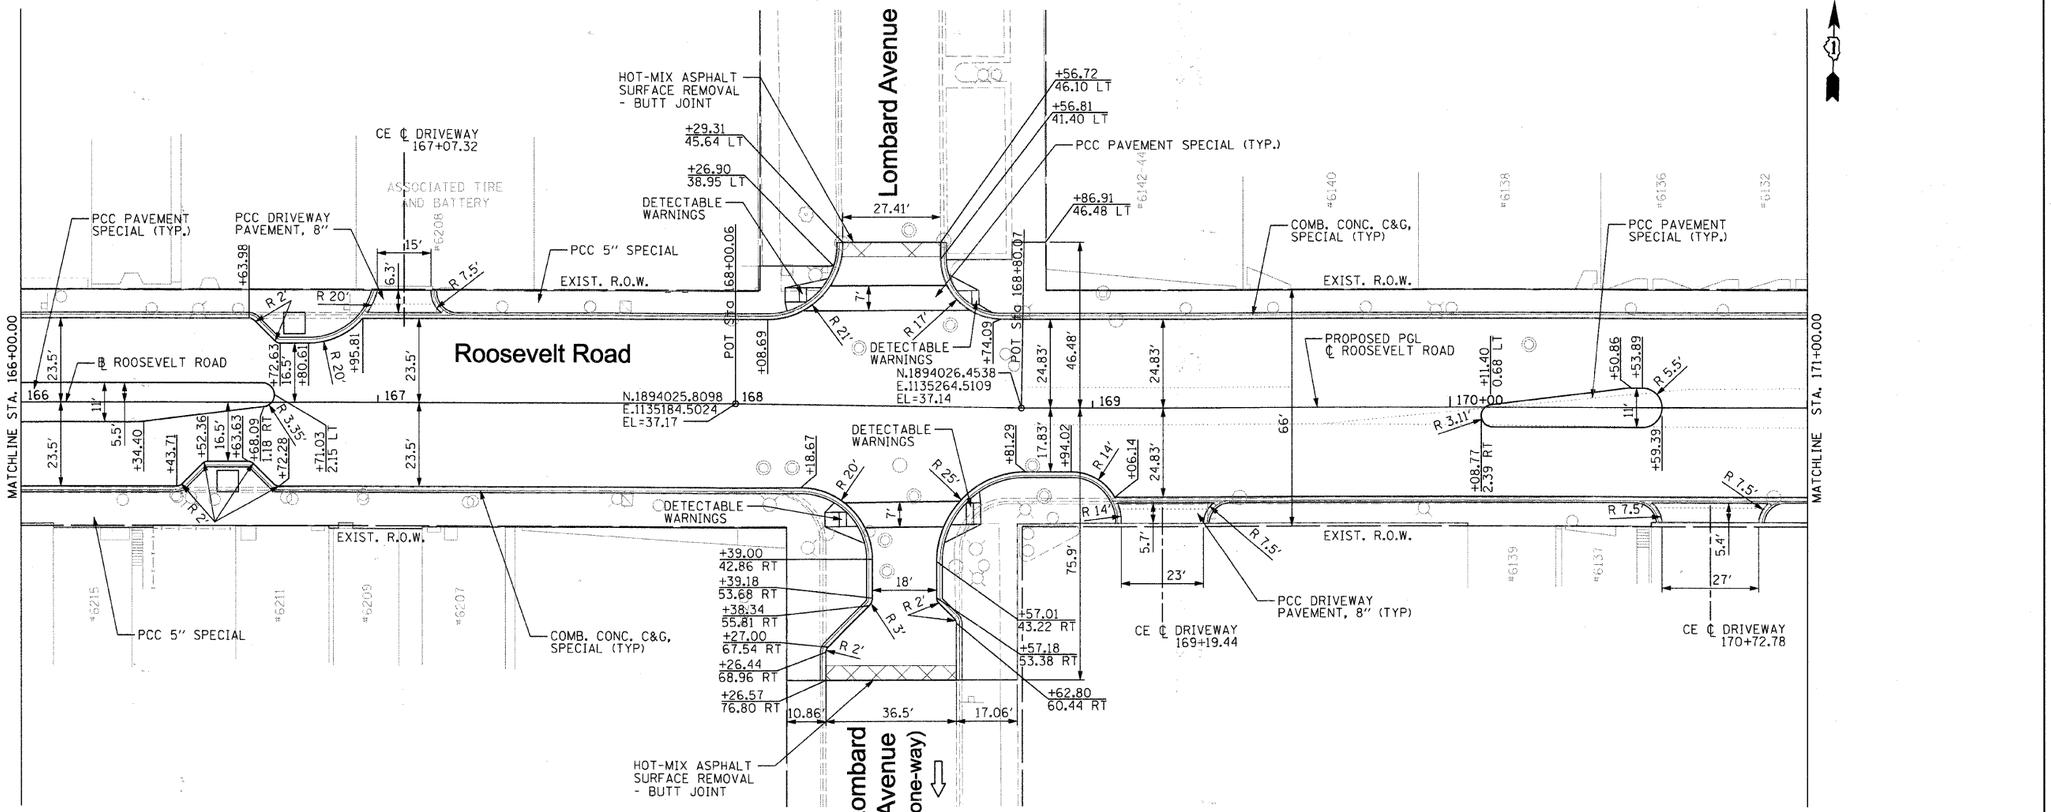

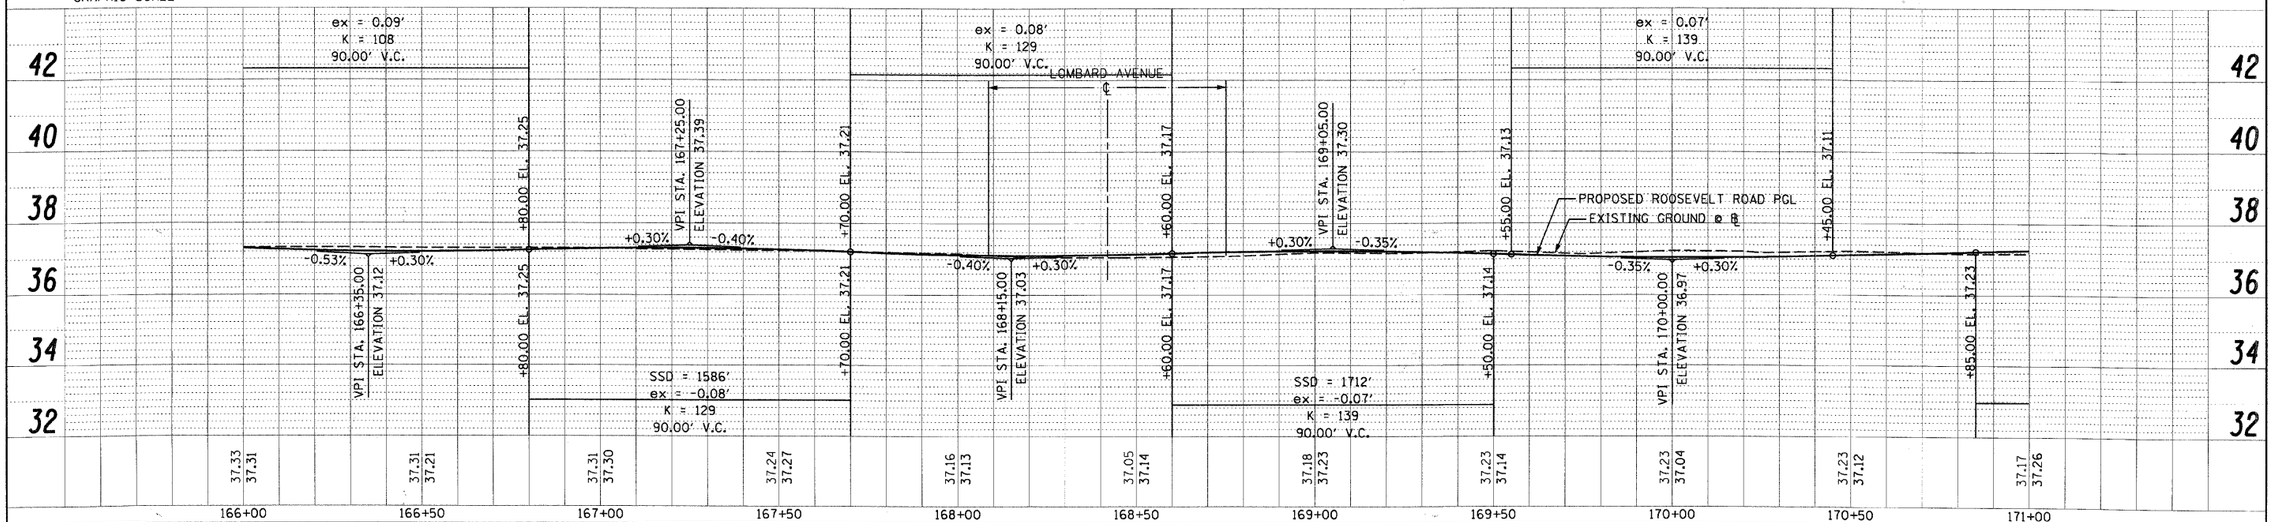

FILE NAME = DIRTE38-sht-plnprf13.dgn	USER NAME = IDOT	DESIGNED - BB	REVISED -	**STATE OF ILLINOIS DEPARTMENT OF TRANSPORTATION**	**PLAN AND PROFILE**
		DRAWN - CM	REVISED -		
	PLOT SCALE = 20.0000 ' / IN.	CHECKED - JB	REVISED -		SCALE: 1" = 20' | SHEET NO. 13 OF 15 SHEETS | STA. 166+00.00 TO STA. 171+00.00
	PLOT DATE = 3/11/2010	DATE -	REVISED -		

F.A.P. RTE.	SECTION	COUNTY	TOTAL SHEETS	SHEET NO.
347	09-00248-00-RS	COOK	274	91

CONTRACT NO. 63432

ILLINOIS FED. AID PROJECT