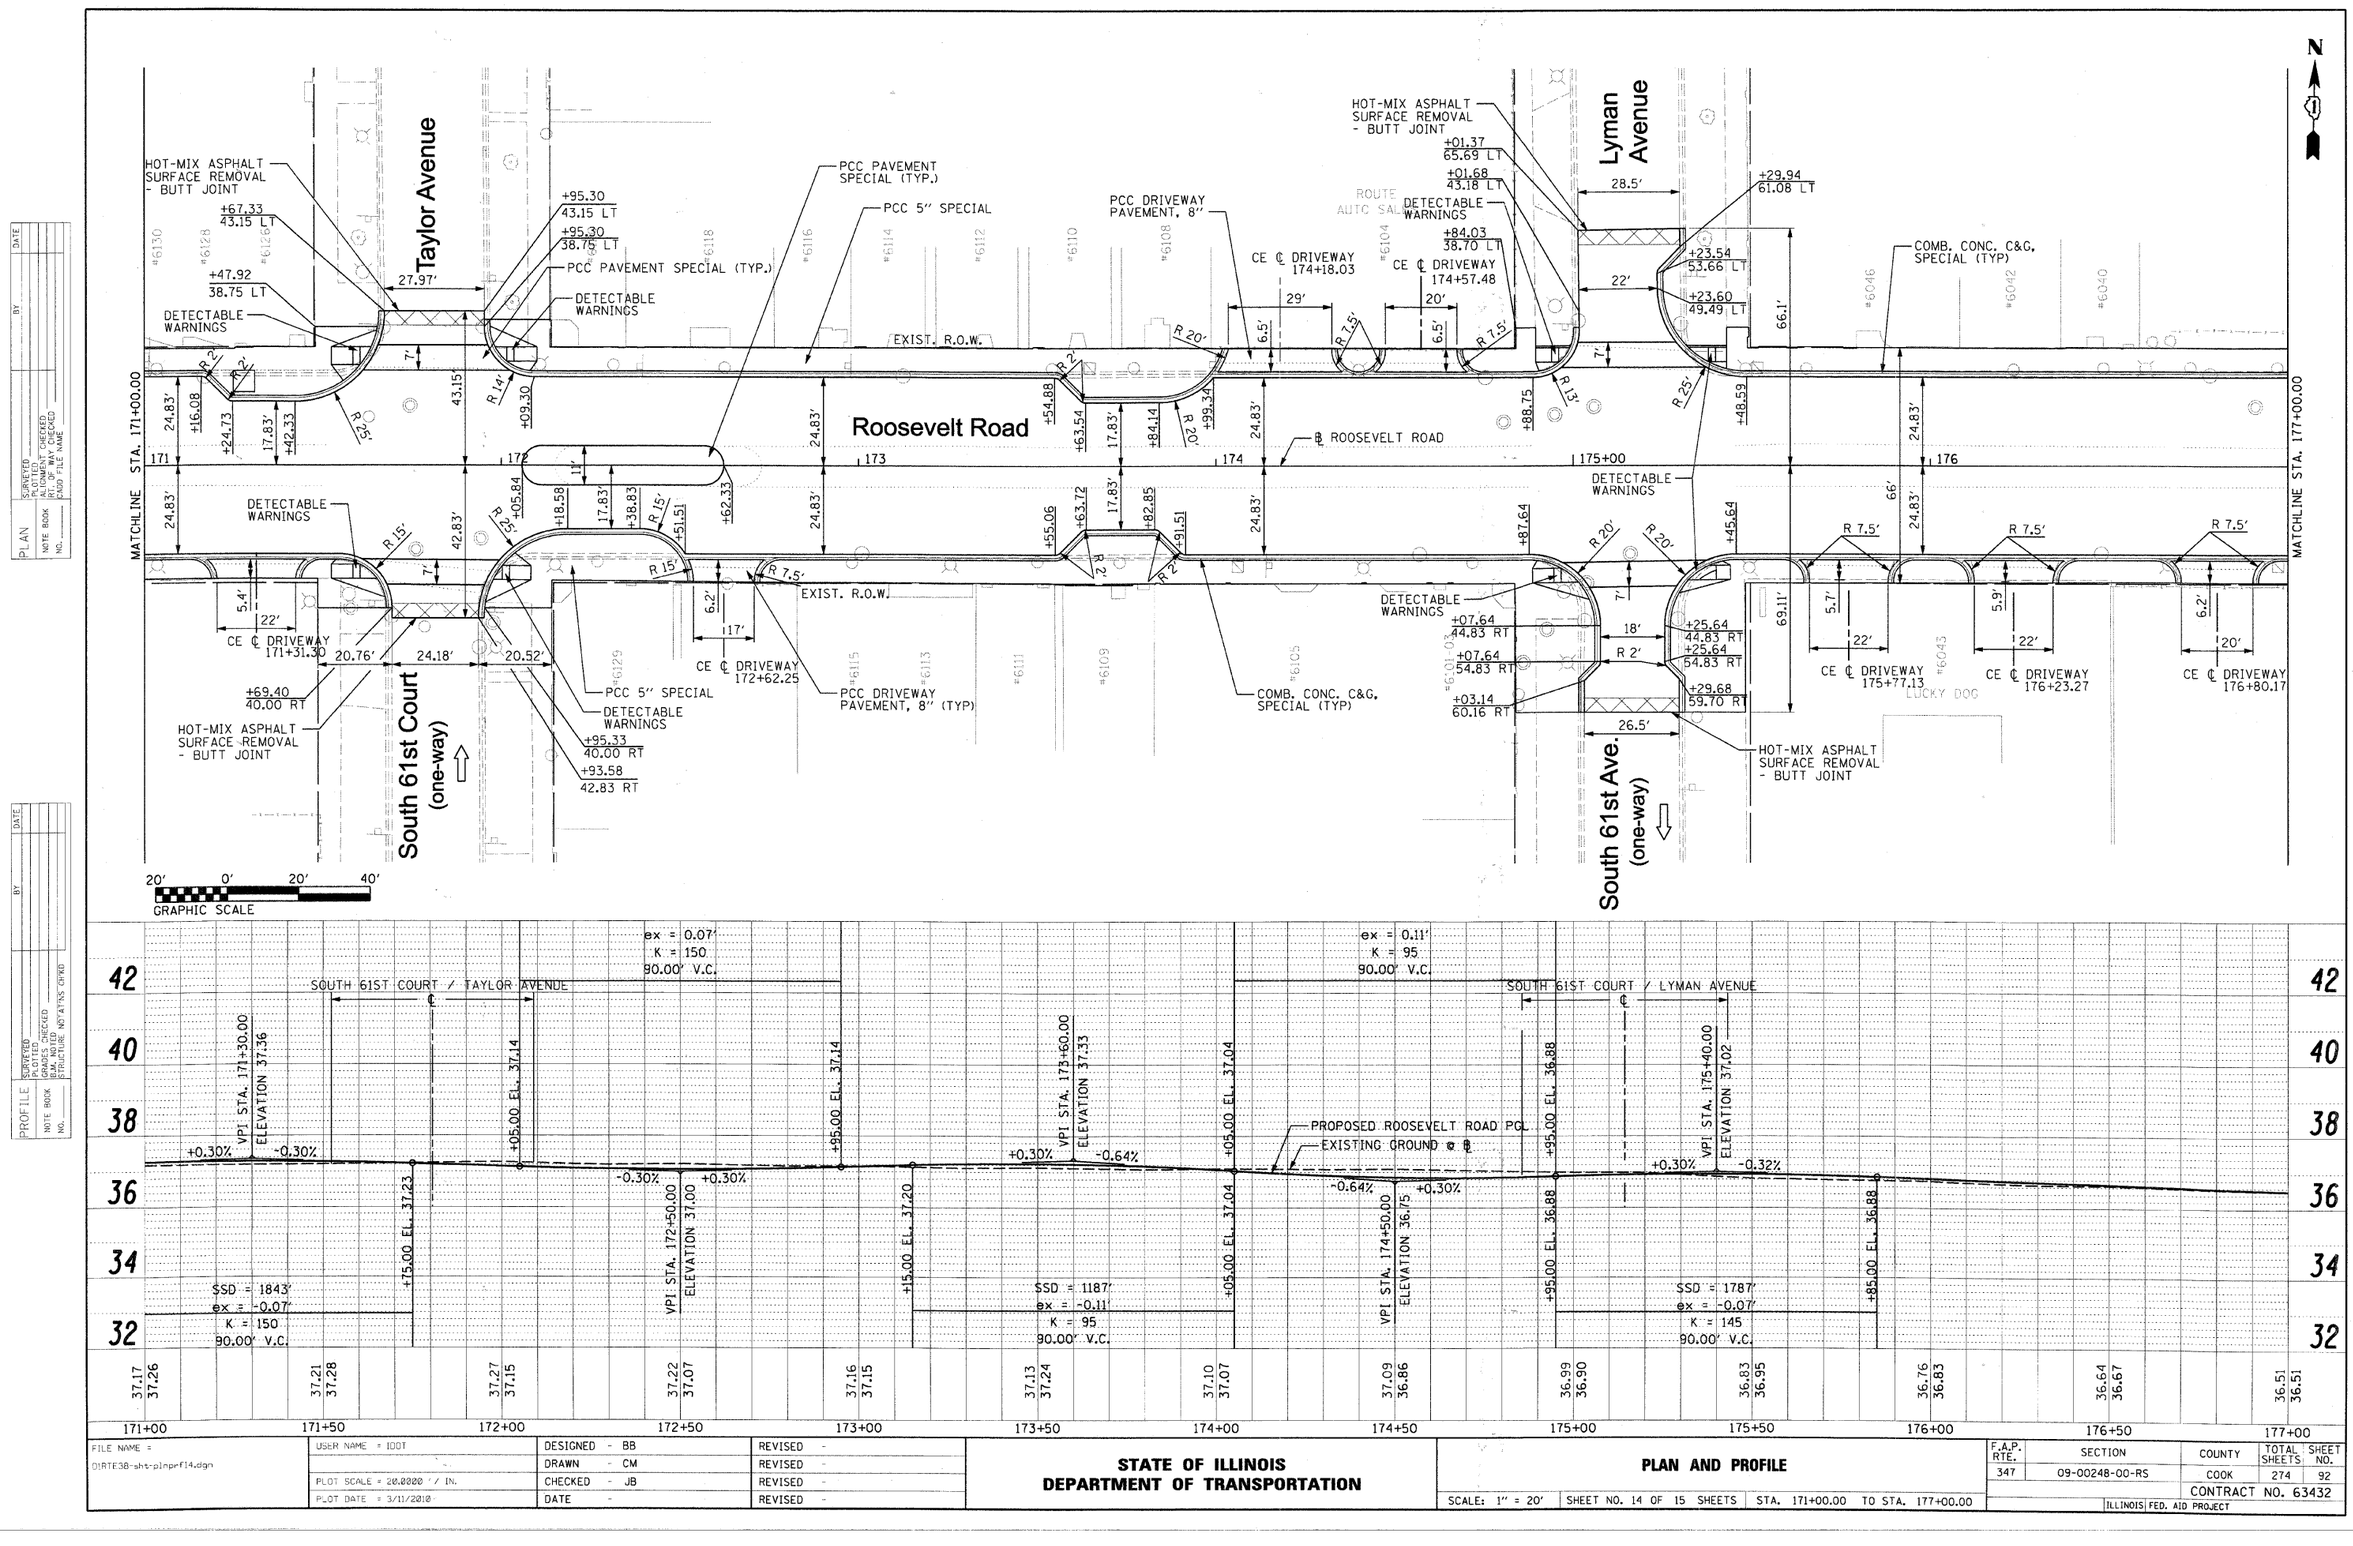

FILE NAME =	USER NAME = IDOT	DESIGNED - BB	REVISED -
D:\RTE38-sht-plnprf14.dgn		DRAWN - CM	REVISED -
	PLOT SCALE = 20.0000 ' / IN.	CHECKED - JB	REVISED -
	PLOT DATE = 3/11/2010	DATE -	REVISED -

STATE OF ILLINOIS
DEPARTMENT OF TRANSPORTATION

PLAN AND PLOFILE

SCALE: 1" = 20' | SHEET NO. 14 OF 15 SHEETS | STA. 171+00.00 TO STA. 177+00.00

F.A.P. RTE.	SECTION	COUNTY	TOTAL SHEETS	SHEET NO.
347	09-00248-00-RS	COOK	274	92
		CONTRACT NO. 63432		
		ILLINOIS FED. AID PROJECT		