TERRA ENGINEERING LTD.
225 W. OHIO ST., FOURTH FL.
CHICAGO, IL 60654
(312)467-0123

LEGEND:

- GAS PIPE
- ABANDONED GAS PIPE
- ELECTRIC AERIAL CABLE
- ELECTRIC CABLE
- TELEPHONE CABLE
- ABANDONED WATER PIPE
- WATER PIPE
- FIBER OPTIC
- MWRD SEWER
- SANITARY SEWER
- COMBINED SAN SEWER
- STORM SEWER
- STORM SEWER TO BE ABANDONED
- ROW LINE
- CATCH BASIN
- STORM MANHOLE
- STORM SEWER NUMBER
- STORM SEWER LATERAL NUMBER
- CB TO BE REMOVED
- CB TO BE FILLED
- CB TO BE ADJUSTED
- CB TO BE CLEANED
- STRUCTURES TO BE ADJUSTED
- CATCH BASIN
- MANHOLE
- STORM SEWER
- LIGHT POLE (FOR REFERENCE USE ONLY)

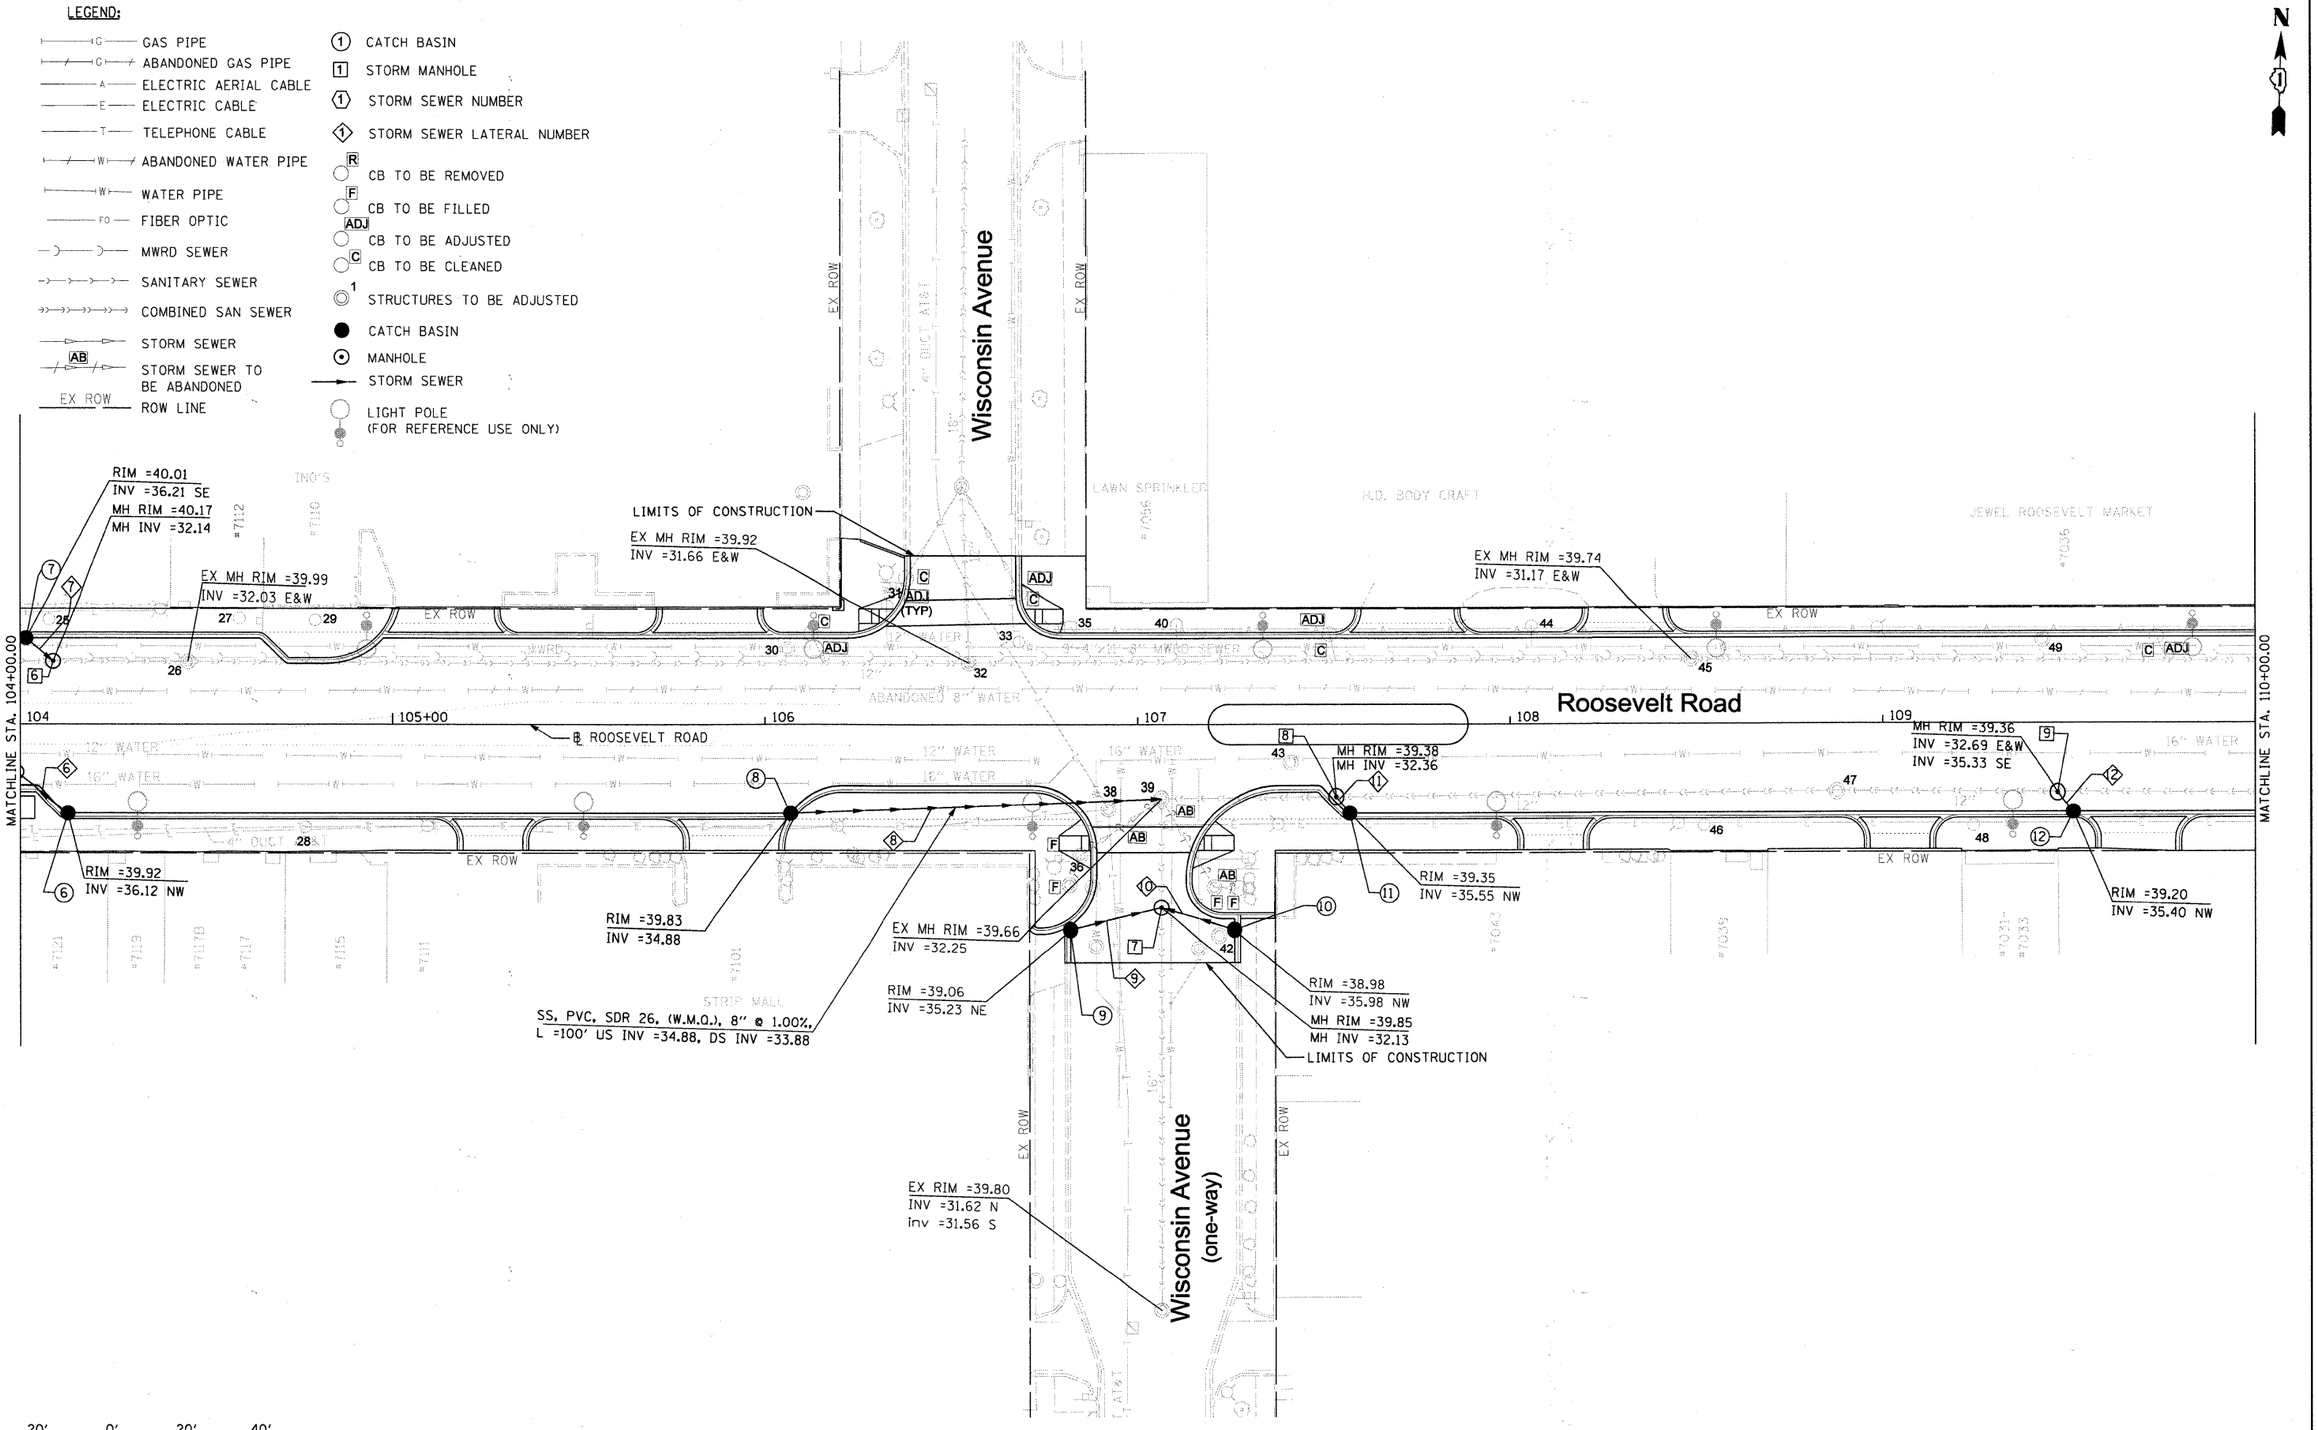


| | | | |
|---|---|---|---|
| FILE NAME = DIRTE38-sht-drain02.dgn | USER NAME = IDOT | DESIGNED - DA | REVISED - |
| | | DRAWN - CC | REVISED - |
| | PLOT SCALE = 20.0000 ' / IN. | CHECKED - JB | REVISED - |
| | PLOT DATE = 3/23/2010 | DATE - | REVISED - |

**STATE OF ILLINOIS**
**DEPARTMENT OF TRANSPORTATION**

**DRAINAGE AND UTILITIES PLAN**

SCALE: 1" = 20' | SHEET NO. 2 OF 30 SHEETS | STA. 104+00.00 TO STA. 110+00.00

| F.A.P. RTE. | SECTION | COUNTY | TOTAL SHEETS | SHEET NO. |
|---|---|---|---|---|
| 347 | 09-00248-00-RS | COOK | 274 | 95 |
| | | CONTRACT NO. 63432 | | |
| | ILLINOIS FED. AID PROJECT | | | |