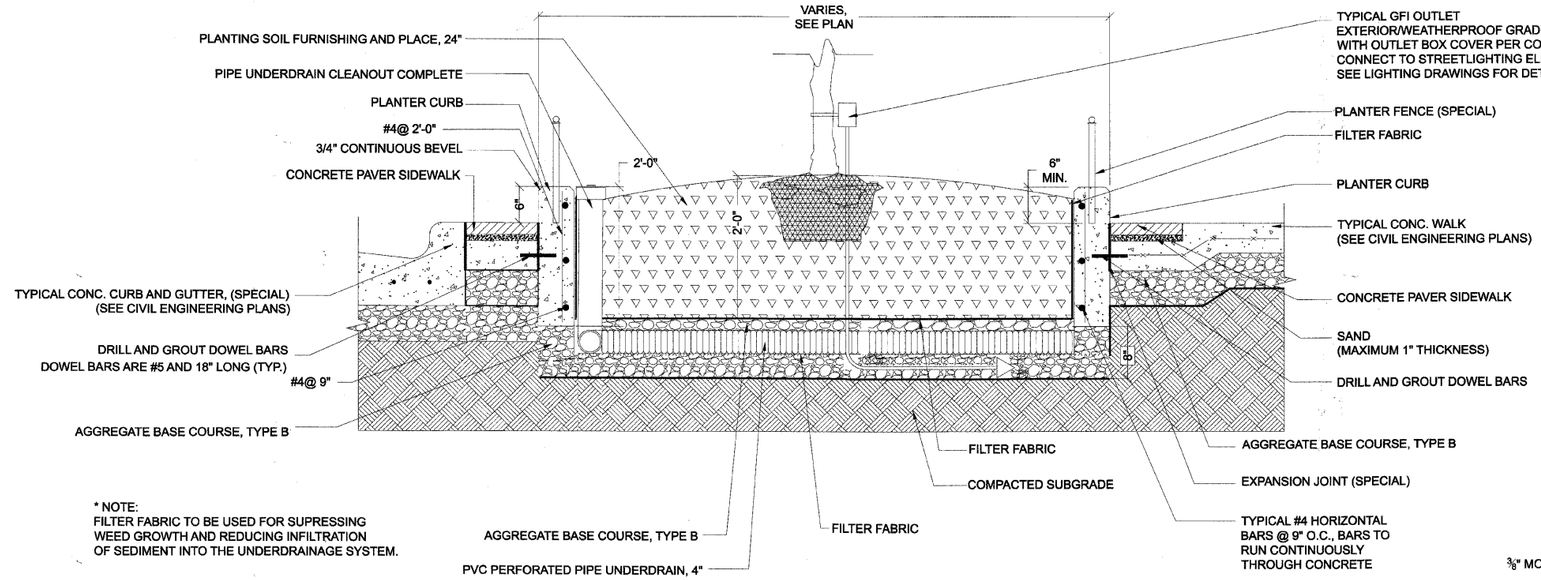

* NOTE:
FILTER FABRIC TO BE USED FOR SUPRESSING WEED GROWTH AND REDUCING INFILTRATION OF SEDIMENT INTO THE UNDERDRAINAGE SYSTEM.

1 Raised Planter
Scale: 1"=2'

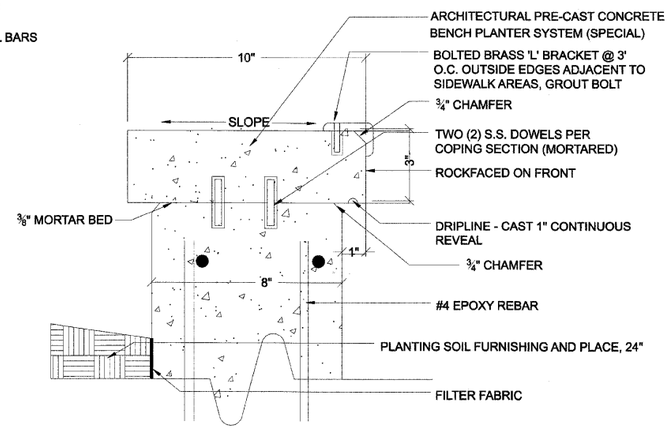

3 Brass 'L' Bracket Skateboard Deterrent Detail
Scale: 2"=1'

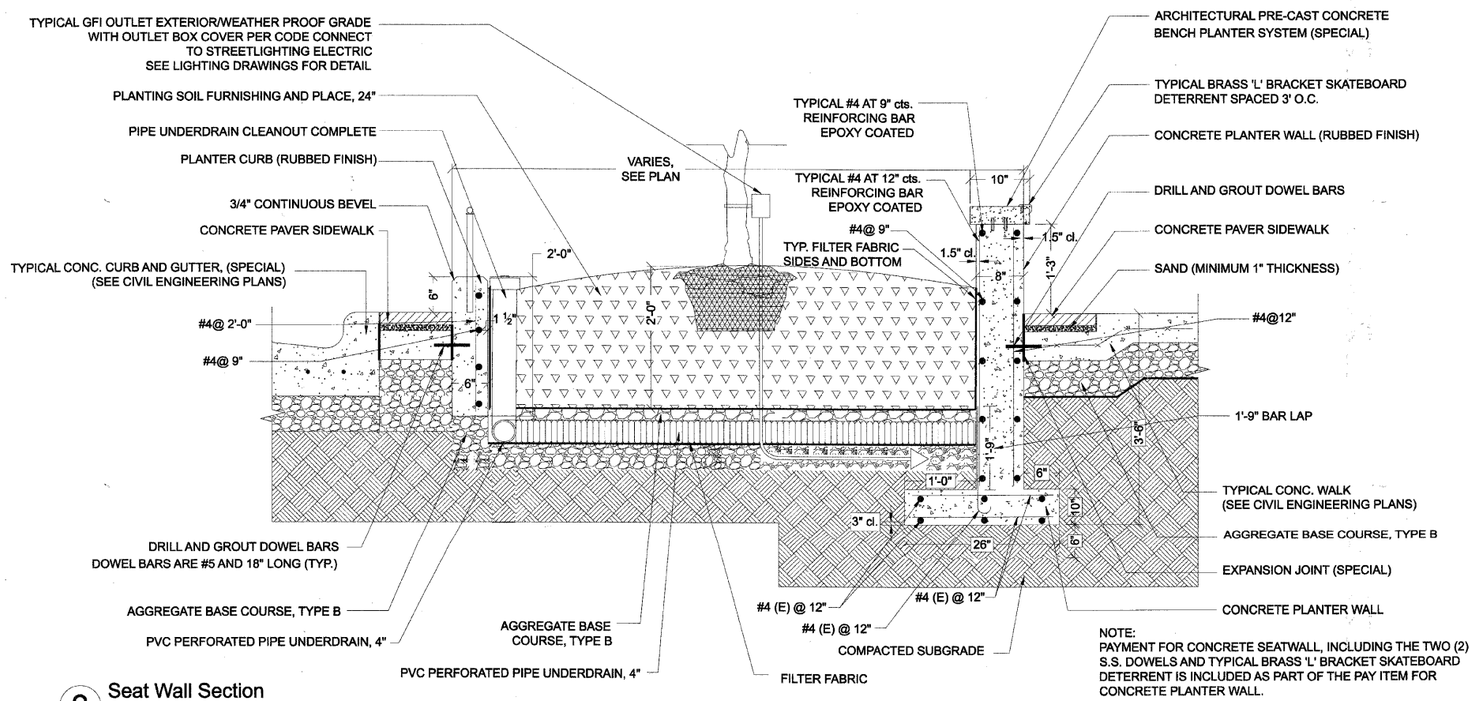

NOTE:
PAYMENT FOR CONCRETE SEATWALL, INCLUDING THE TWO (2) S.S. DOWELS AND TYPICAL BRASS 'L' BRACKET SKATEBOARD DETERRENT IS INCLUDED AS PART OF THE PAY ITEM FOR CONCRETE PLANTER WALL.

2 Seat Wall Section
Scale: 1"=2'

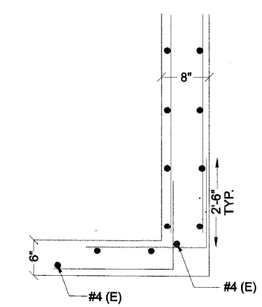

(USE SIMILAR BARS FOR 45 DEGREES CORNERS)

4 WALLS CONNECTION Detail
Scale: NTS

FILE NAME = DIRTE38-sht-landscp21.dgn	USER NAME = IDOT	DESIGNED - SC	REVISED -	STATE OF ILLINOIS DEPARTMENT OF TRANSPORTATION	RAISED PLANTER DETAILS	F.A.P. RTE. 347	SECTION 09-00248-00-RS	COUNTY COOK	TOTAL SHEETS 274 / SHEET NO. 186
		DRAWN - DG	REVISED -					CONTRACT NO. 63432	
	PLOT SCALE = 20.0000 ' / IN.	CHECKED - JB	REVISED -						
	PLOT DATE = 3/11/2010	DATE -	REVISED -		SCALE: / SHEET NO. 21 OF 28 SHEETS / STA. / TO STA.			ILLINOIS FED. AID PROJECT	