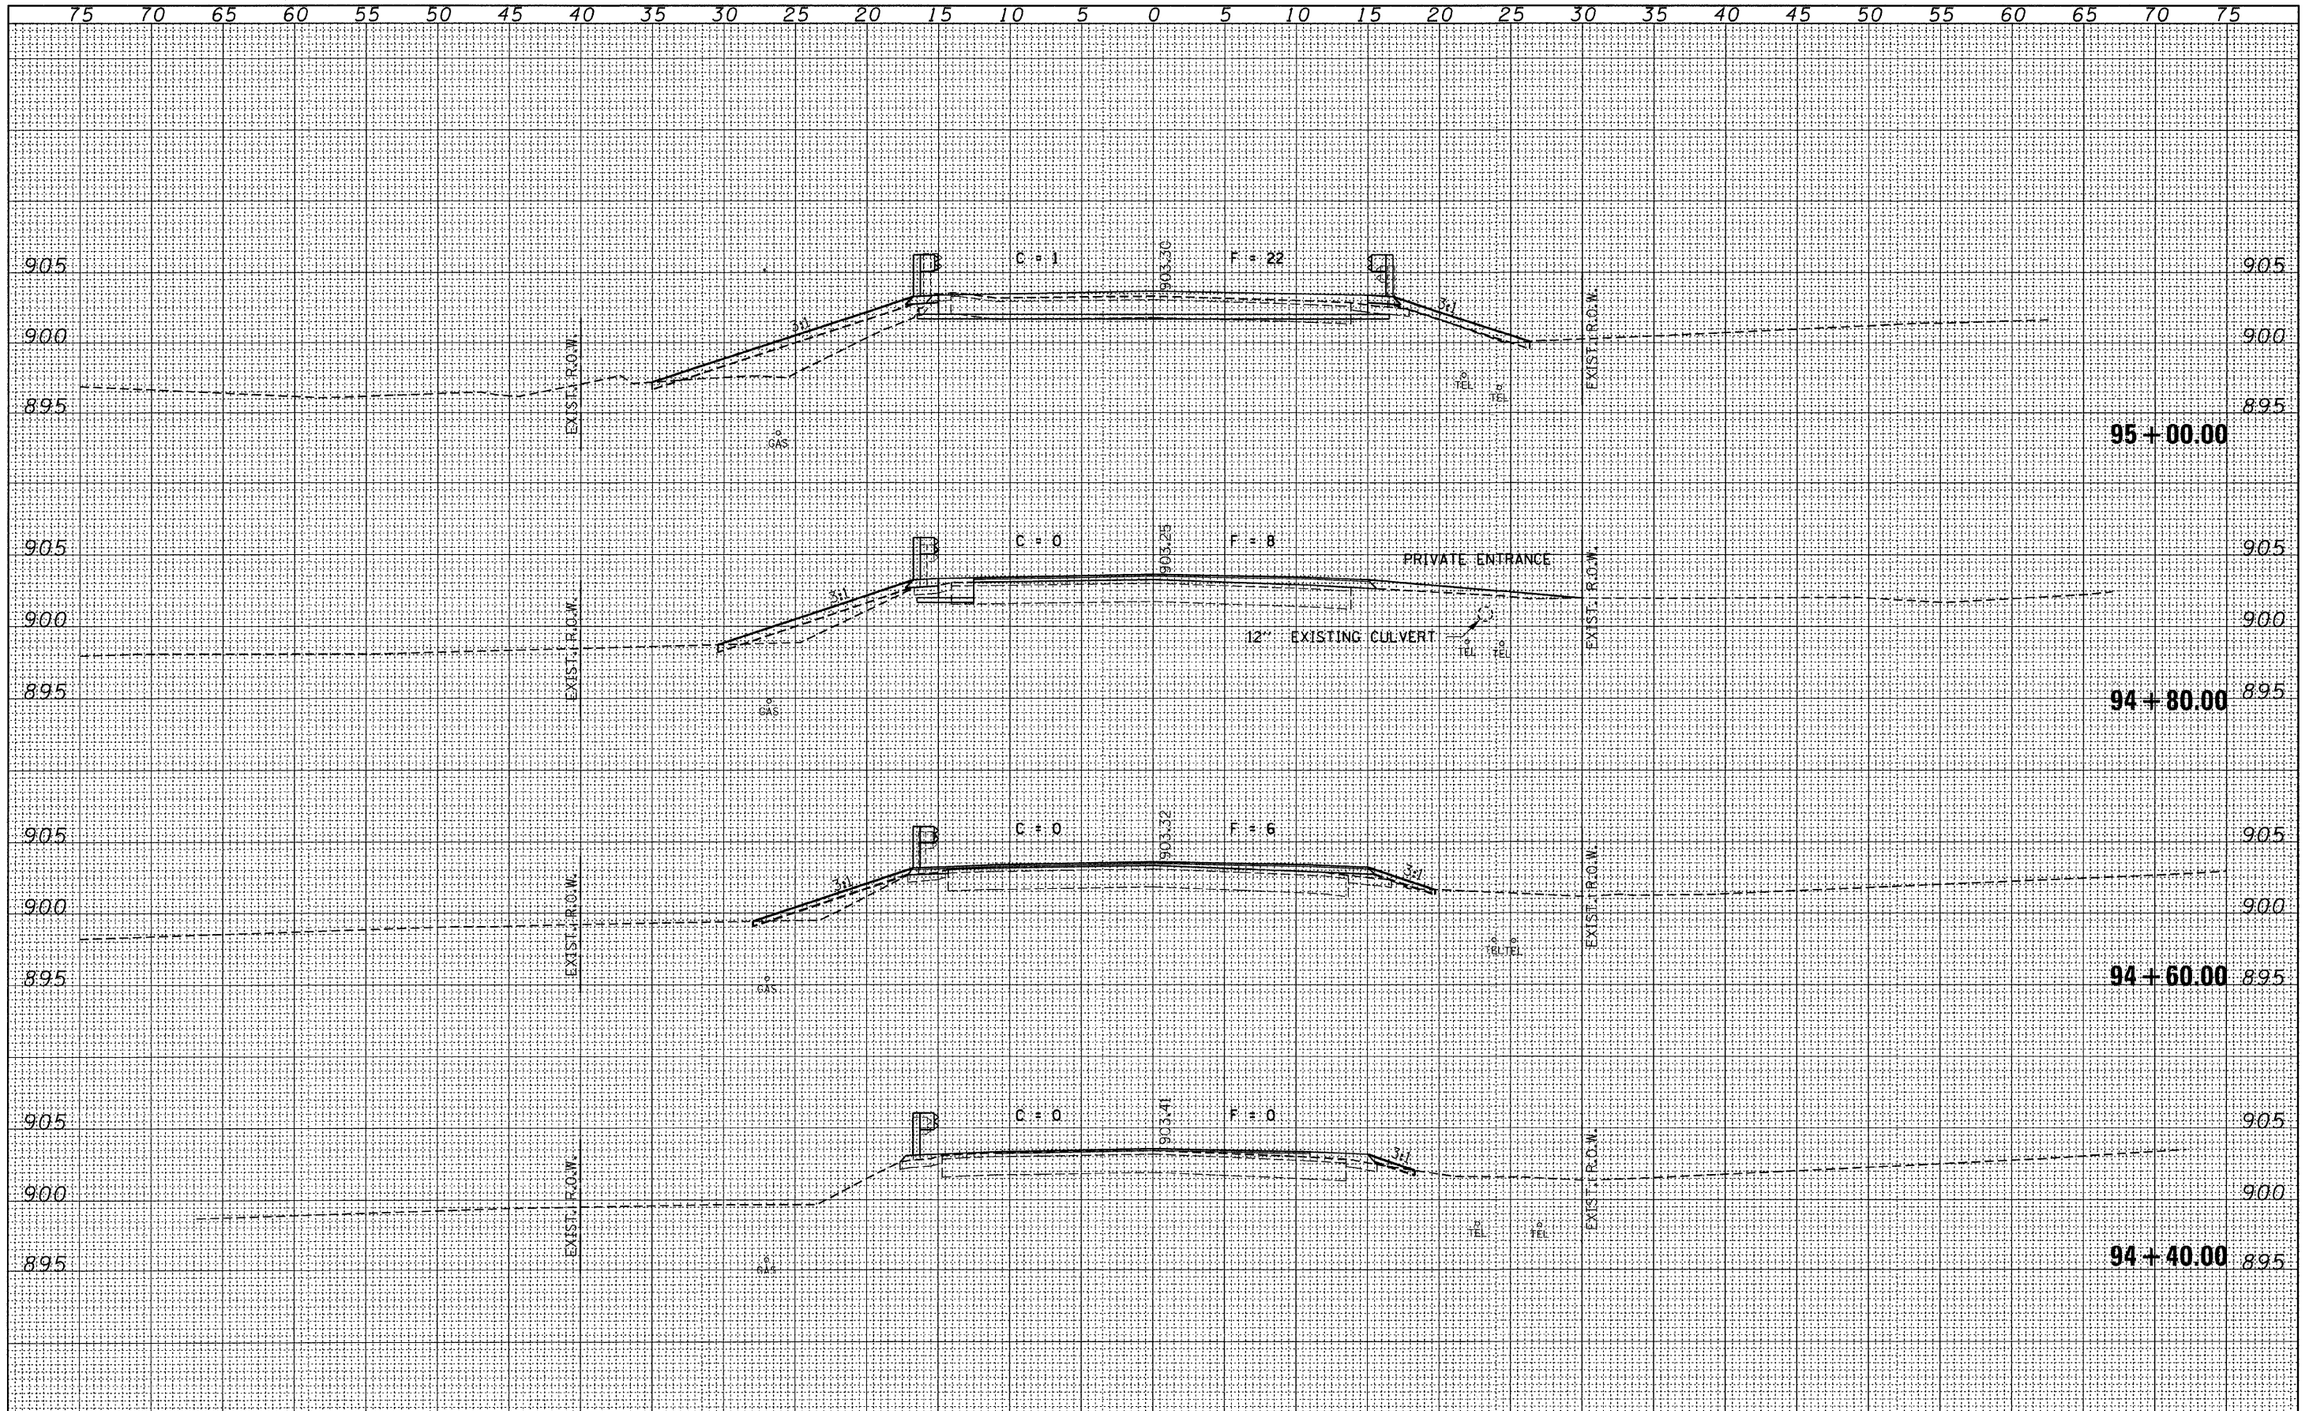

FINAL SURVEY	BY	DATE
SURVEYED		
PLOTTED		
TEMPLATE		
AREAS		
AREAS CHECKED		
NOTE BOOK		
NO.		

ORIGINAL SURVEY	BY	DATE
SURVEYED		
PLOTTED		
TEMPLATE		
AREAS		
AREAS CHECKED		
NOTE BOOK		
NO.		

FILE NAME = 080043-sht-sxs.dgn	USER NAME =	DESIGNED - L.F.S.	REVISED -
		DRAWN - T.W.K.	REVISED -
	PLOT SCALE =	CHECKED - S.W.M.	REVISED -
	PLOT DATE = 1/21/2010	DATE - 12/28/09	REVISED -

STATE OF ILLINOIS
KANE COUNTY DIVISION OF TRANSPORTATION

HLR

SCALE: 5H:5V

CROSS SECTIONS
DAMISCH ROAD /C.H. 7

SHEET NO. OF SHEETS STA. 94+40.00 TO STA. 95+00.00

F.A.S.	SECTION	COUNTY	TOTAL SHEETS	SHEET NO.
132	07-00358-00-BR	KANE	33	16
		CONTRACT NO. 63444		

FED. ROAD DIST. NO. | ILLINOIS | FED. AID PROJECT