FINAL SURVEY	BY	DATE
NOTE BOOK		
NO.		

SURVEYED
PLOTTED
TEMPLATE
AREAS
AREAS CHECKED

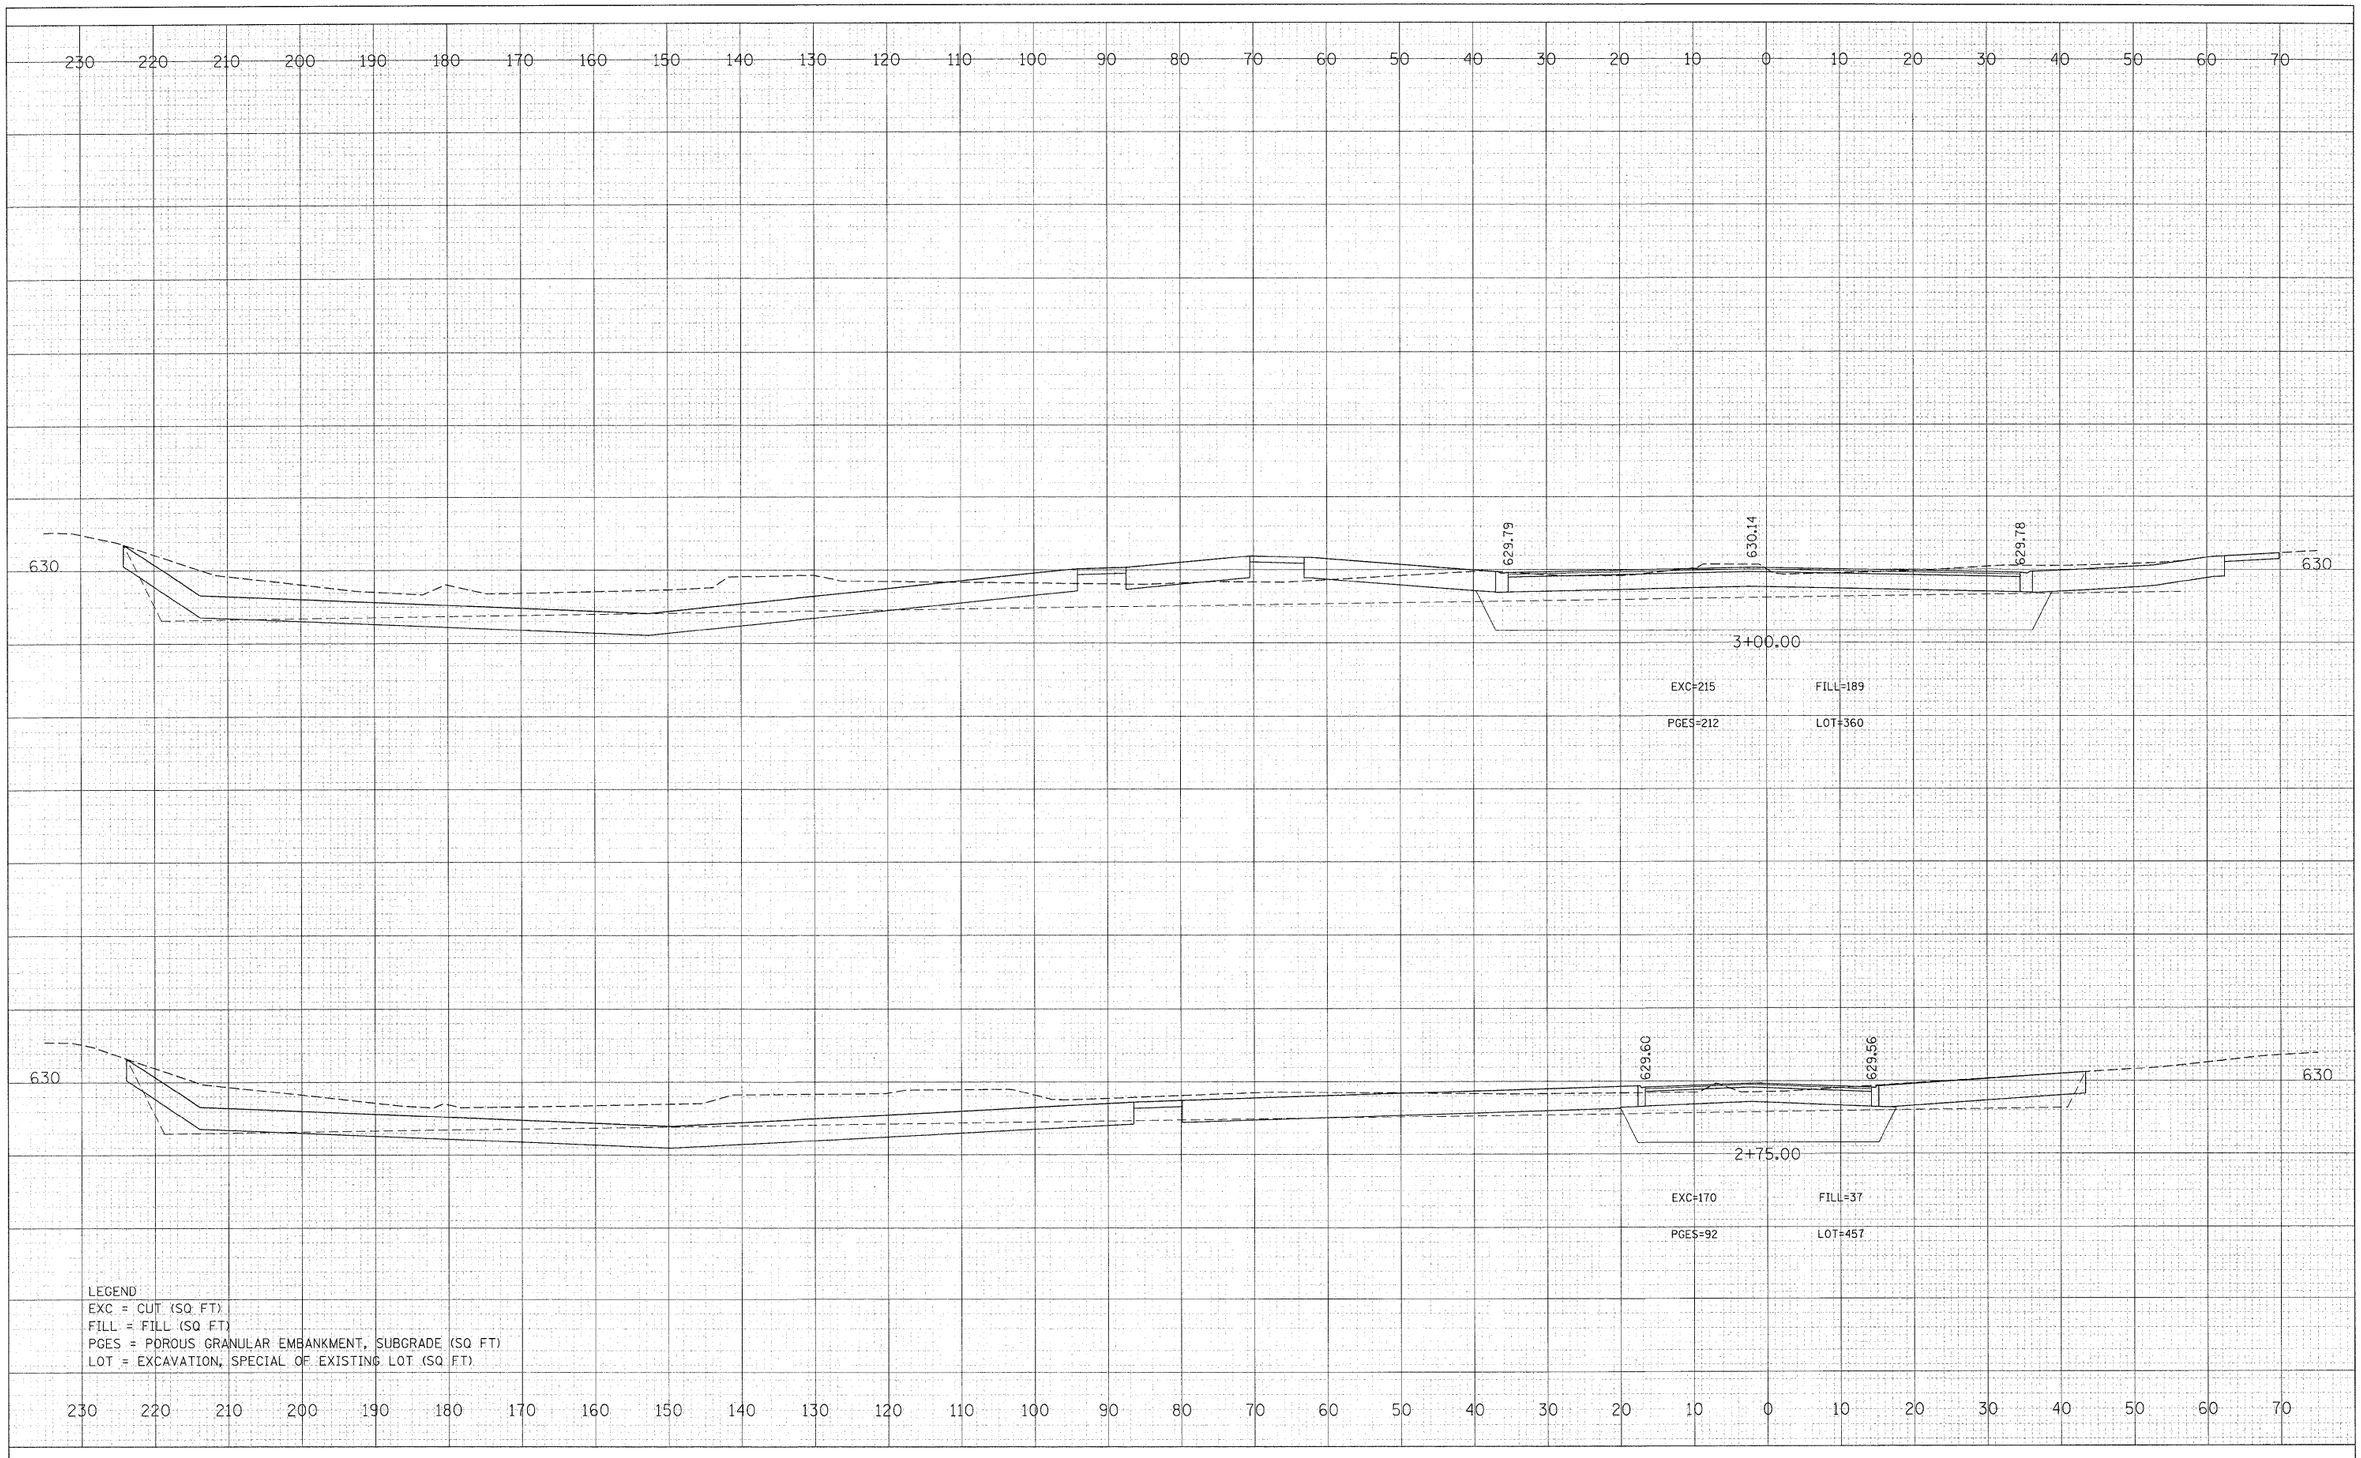

ORIGINAL SURVEY	BY	DATE
NOTE BOOK		
NO.		

SURVEYED
PLOTTED
TEMPLATE
AREAS
AREAS CHECKED

FILE NAME = 49105_sht_entryway.dgn	USER NAME = lsupencheck	DESIGNED - LLS	REVISED -
		CHECKED -	REVISED -
DESIGNED BY HNTB	PLOT SCALE = 10:1	DRAWN - LLS	REVISED -
	PLOT DATE =	CHECKED -	REVISED -

STATE OF ILLINOIS
DEPARTMENT OF TRANSPORTATION

CHICAGO BOTANIC GARDEN – CLC ENTRYWAY
NORTH–END CROSS SECTIONS

SCALE: 1"=10' | SHEET NO. 8 OF 11 SHEETS | STA. 2+75.00 | TO STA. 3+00.00

F.A. RTE.	SECTION	COUNTY	TOTAL SHEETS	SHEET NO.
N/A	08-00061-00-RS	COOK	28	24
		CONTRACT NO. 63449		
FED. ROAD DIST. NO.	ILLINOIS	FED. AID PROJECT		