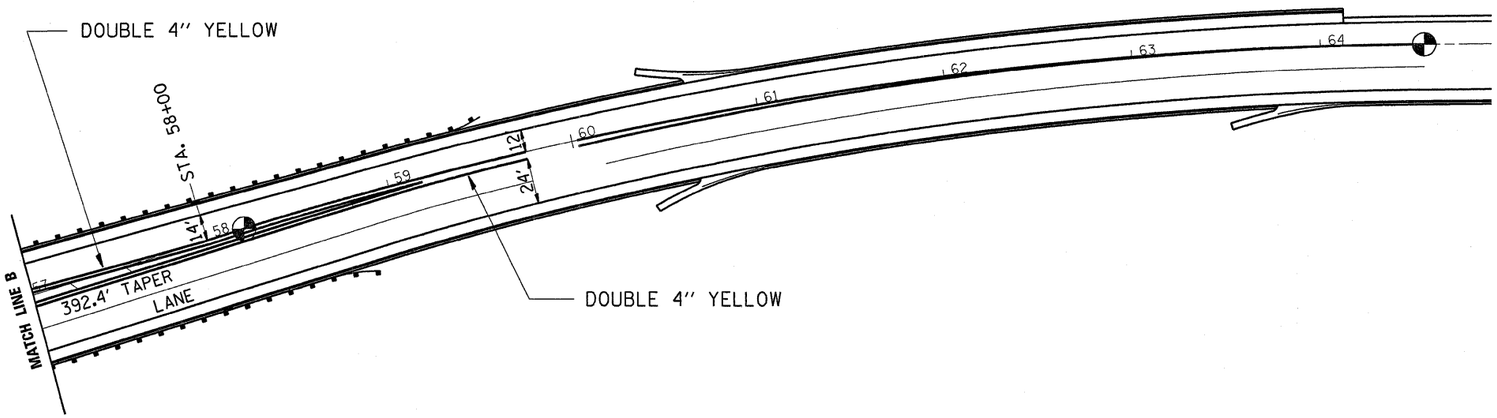

N

FILE NAME = c:\pw_work\PWIDOT\CARPENTERDJ\d0172756\	USER NAME = carpenterdj	DESIGNED -	REVISED -
	oillshts.dgn	DRAWN -	REVISED -
	PLOT SCALE = 50.0000 ' / IN.	CHECKED -	REVISED -
	PLOT DATE = Jan 29, 2010 - 11:29:56 AM	DATE -	REVISED -

STATE OF ILLINOIS
DEPARTMENT OF TRANSPORTATION

PROPOSED THERMOPLASTIC MARKING DETAIL AT STARVED ROCK ENTRANCE

SCALE: | SHEET NO. OF SHEETS | STA. | TO STA.

F.A.S. RTE.	SECTION	COUNTY	TOTAL SHEETS	SHEET NO.
	(P10,P6,1)RS-1	LASALLE	19	12
		CONTRACT NO. 66438		
	ILLINOIS FED. AID PROJECT			