CONTRACT NO. 66542

F.A.I RTE.	SECTION	COUNTY	TOTAL SHEETS	SHEET NO.
80	(50-3)HBK	LASALLE	492	71
STA. 500+00.00		TO STA.	514+00.00	
FED. ROAD DIST. NO.	ILLINOIS	FED. AID PROJECT		

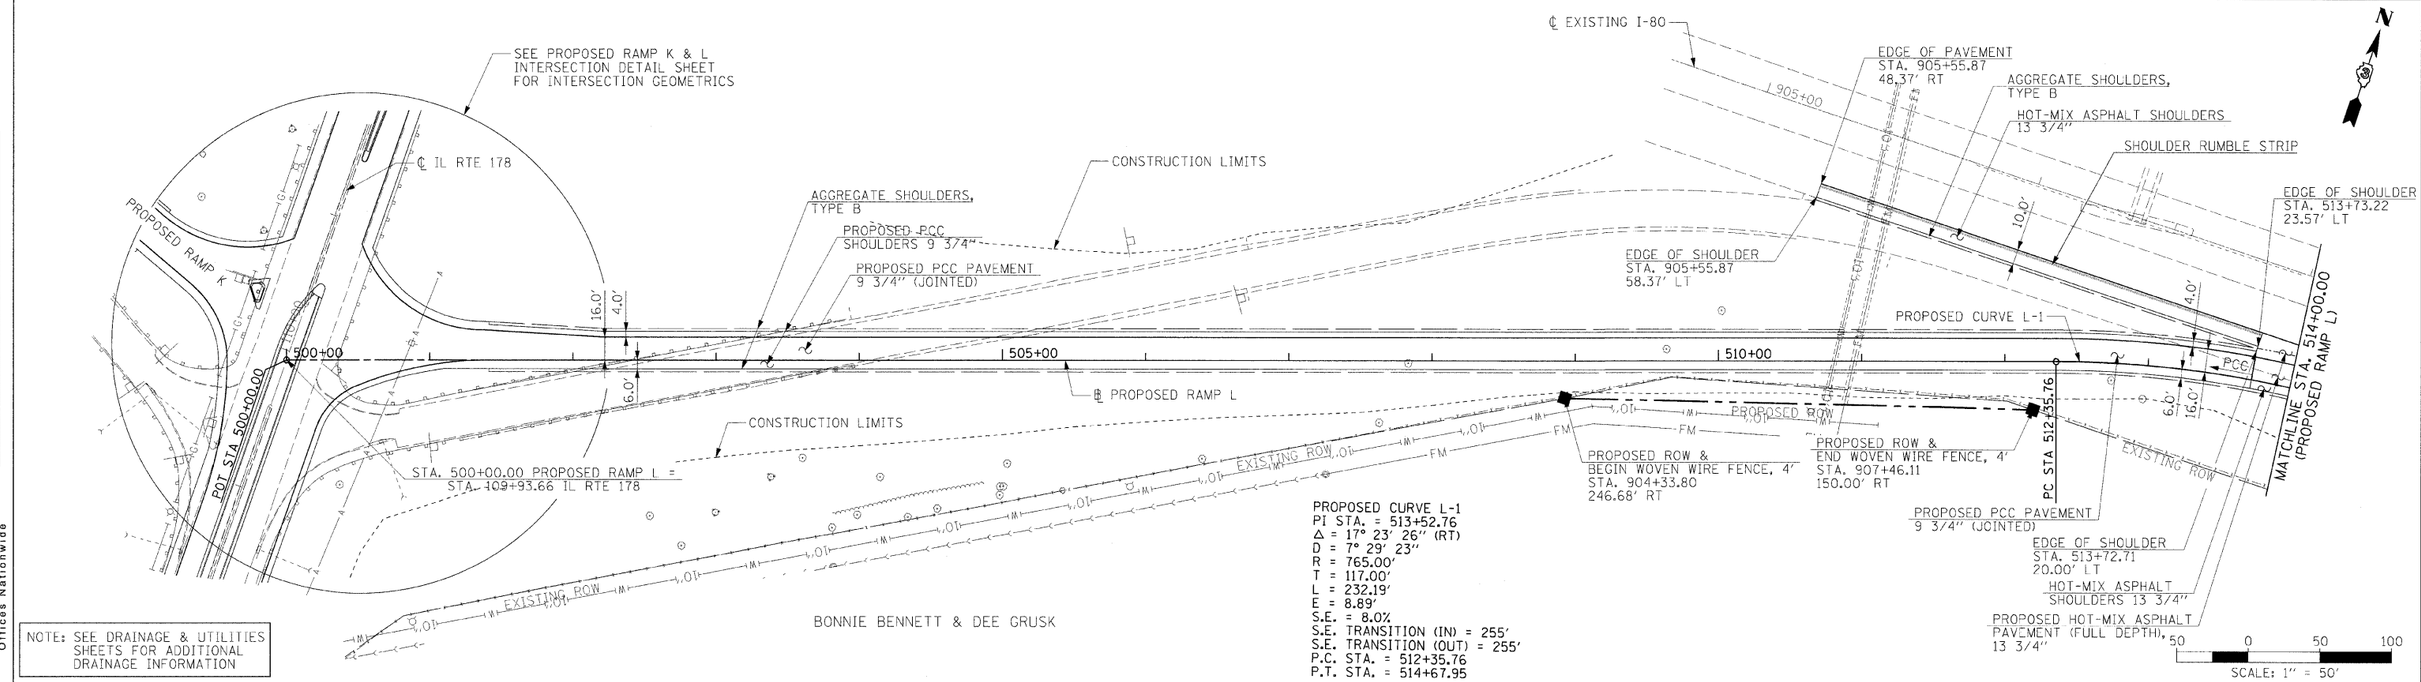

PROPOSED CURVE L-1
PI STA. = 513+52.76
Δ = 17° 23' 26" (RT)
D = 7° 29' 23"
R = 765.00'
T = 117.00'
L = 232.19'
E = 8.89'
S.E. = 8.0%
S.E. TRANSITION (IN) = 255'
S.E. TRANSITION (OUT) = 255'
P.C. STA. = 512+35.76
P.T. STA. = 514+67.95

NOTE: SEE DRAINAGE & UTILITIES SHEETS FOR ADDITIONAL DRAINAGE INFORMATION

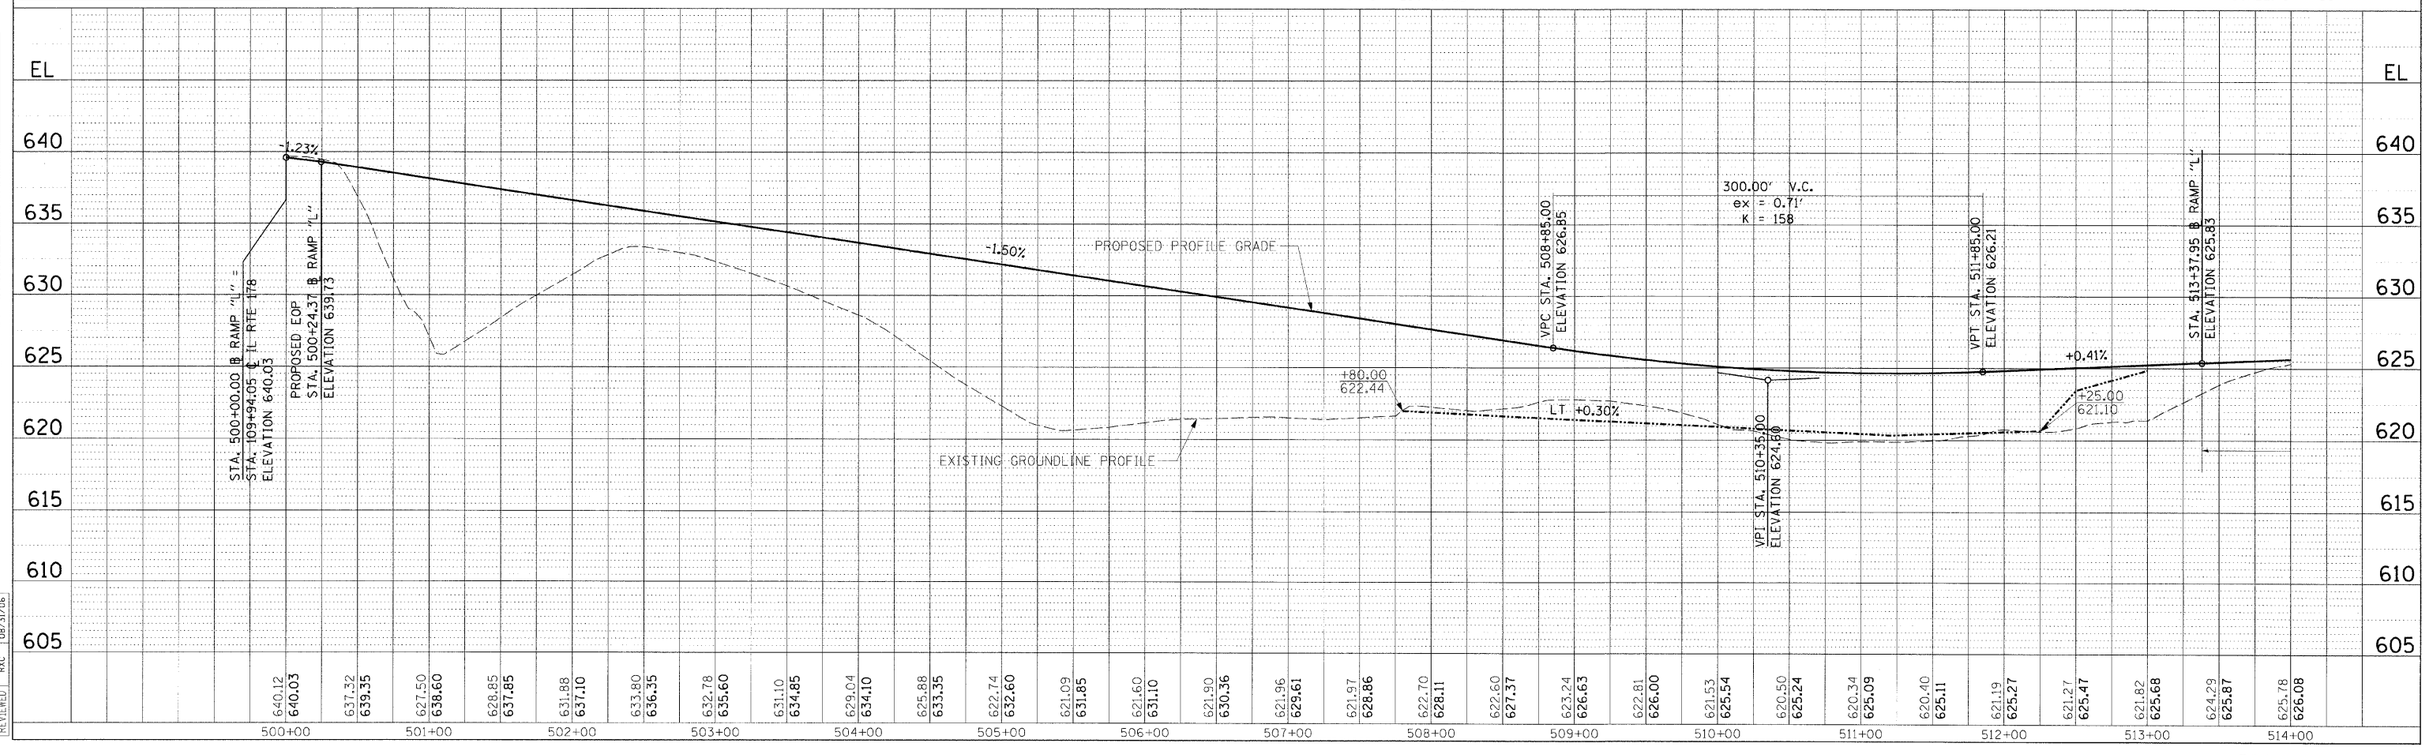

PROPOSED RAMP L

© Copyright Hanson Professional Services Inc. 2009

HANSON
Hanson Professional Services Inc.
1525 South Sixth Street
Springfield, Illinois 62703-2886
Offices Nationwide

PLAN: SURVEYED, PLOTTED, NOTE BOOK, NO.; BY, DATE; PLOTTED, FINAL PLOT CHECKED, PLT. UP RAY CHECKED, ADD FILE NAME

PROFILE: SURVEYED, PLOTTED, FINAL PLOT RECEIVED, NOTE BOOK, BM. NOTED, STRUCTURE NOTATNS CHKD, NO.

MODEL NAME = Ramp L Sht 1
PLOT DATE = 12\23\2009
FILE NAME = c:\PWLexport\C-706_RL.dgn
PLOT SCALE = 50.0000 '/ in.
USER NAME = Johna4d744

LAYOUT	MEW	01/09/06
DRAWN	MEW	01/09/06
REVIEWED	RKC	08/31/06