CONTRACT NO. 66542

F.A.I RTE.	SECTION	COUNTY	TOTAL SHEETS	SHEET NO.
80	(50-3)HBK	LASALLE	492	81
STA.	TO STA.			
FED. ROAD DIST. NO.	ILLINOIS FED. AID PROJECT			

TEMPORARY RAMP J INTERSECTION			
POINT NUMBER	STATION	OFFSET	ELEVATION
1	25+06.69	30.89 LT	MATCH EXIST.
2	24+97.49	29.66 LT	641.69
3	24+98.26	23.95 LT	641.90
4	24+82.76	16.54 LT	641.59
5	24+65.77	10.44 LT	641.23
6	24+65.78	2.00 RT	641.09
7	24+66.93	2.00 RT	641.09
8	24+86.00	4.96 RT	641.32
9	25+03.28	13.54 RT	641.14
10	25+04.73	24.24 RT	640.97
11	25+13.90	23.01 RT	MATCH EXIST.

NOTES:
1) CORRUGATED METAL PIPE (CMP) TO BE PAID FOR AS CLASS D PIPE.
2) REINFORCED CONCRETE PIPE (RCP) TO BE PAID FOR AS CLASS A PIPE.
3) PROVIDE EROSION CONTROL BLANKET ON ALL SLOPES 3:1 AND STEEPER, AND IN ADDITIONAL LOCATIONS DELINEATED BY HATCH SYMBOL ON THIS SHEET.

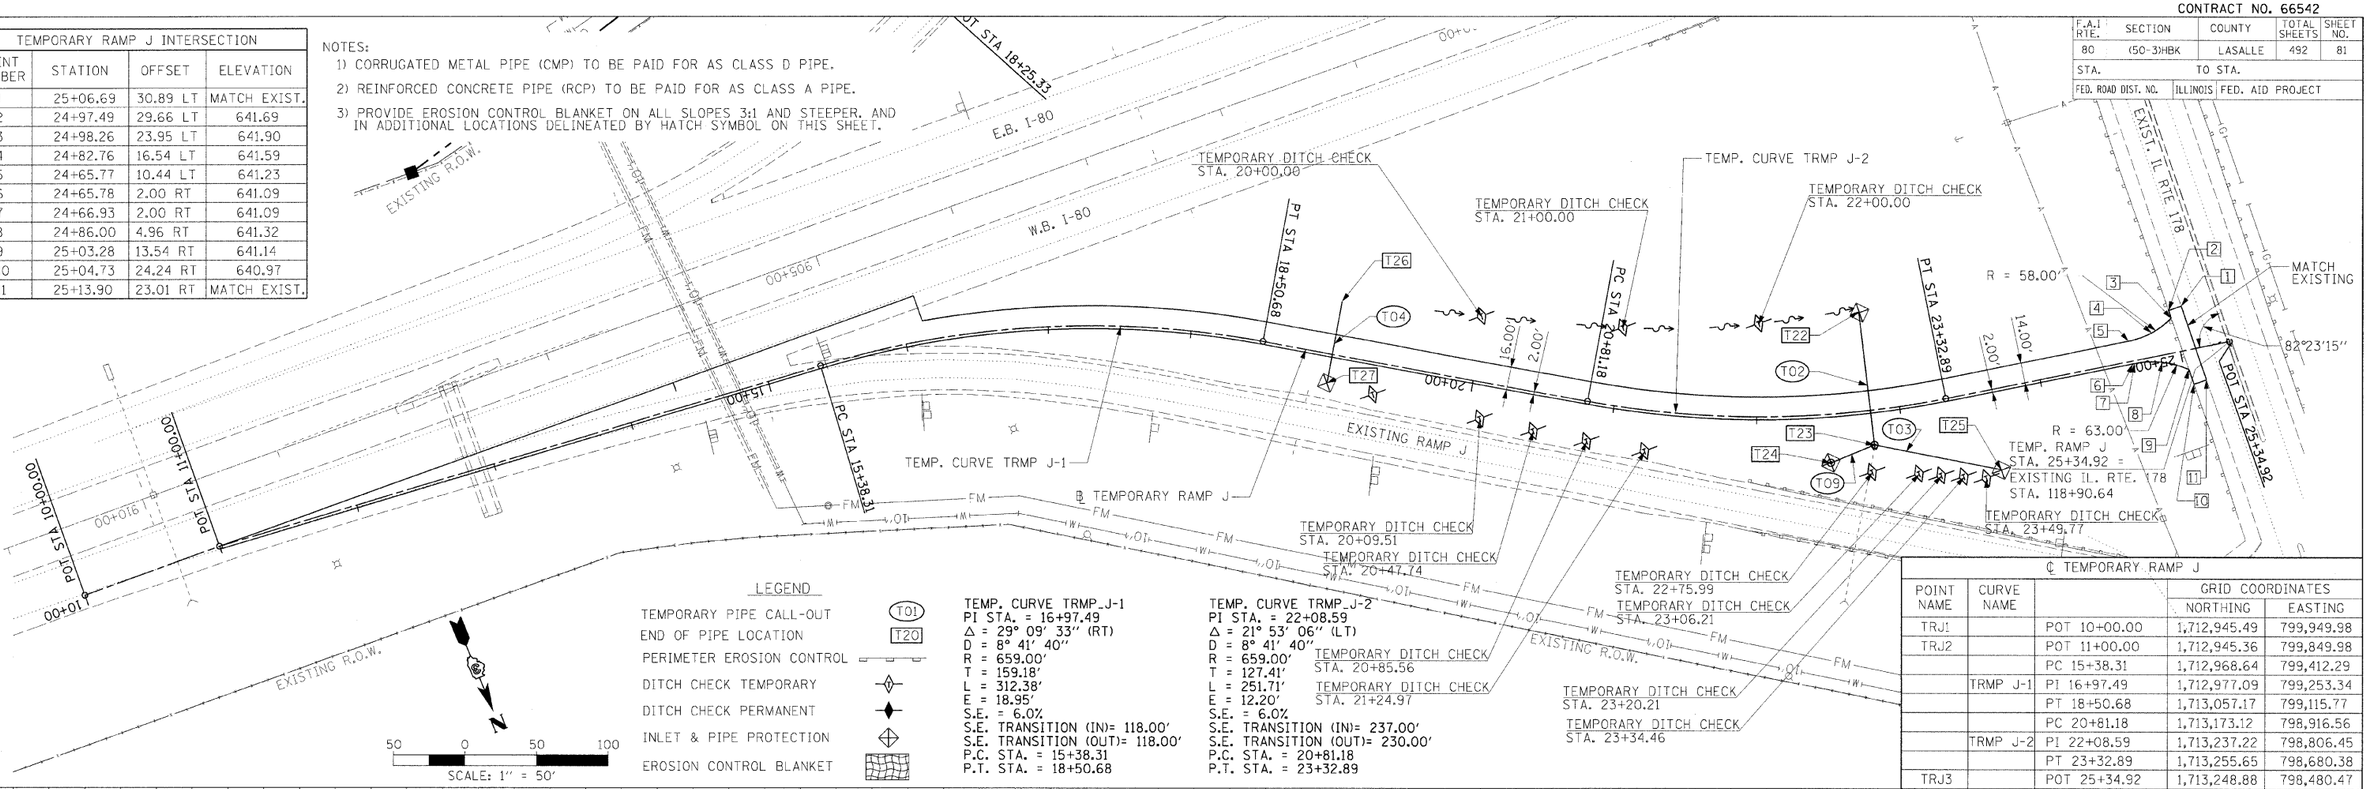

LEGEND

TEMPORARY PIPE CALL-OUT	T01
END OF PIPE LOCATION	T20
PERIMETER EROSION CONTROL	
DITCH CHECK TEMPORARY	
DITCH CHECK PERMANENT	
INLET & PIPE PROTECTION	
EROSION CONTROL BLANKET	

SCALE: 1" = 50'

TEMP. CURVE TRMP_J-1
PI STA. = 16+97.49
Δ = 29° 09' 33" (RT)
D = 8° 41' 40"
R = 659.00'
T = 159.18'
L = 312.38'
E = 18.95'
S.E. = 6.0%
S.E. TRANSITION (IN)= 118.00'
S.E. TRANSITION (OUT)= 118.00'
P.C. STA. = 15+38.31
P.T. STA. = 18+50.68

TEMP. CURVE TRMP_J-2
PI STA. = 22+08.59
Δ = 21° 53' 06" (LT)
D = 8° 41' 40"
R = 659.00'
T = 127.41'
L = 251.71'
E = 12.20'
S.E. = 6.0%
S.E. TRANSITION (IN)= 237.00'
S.E. TRANSITION (OUT)= 230.00'
P.C. STA. = 20+81.18
P.T. STA. = 23+32.89

℄ TEMPORARY RAMP J

POINT NAME	CURVE NAME		GRID COORDINATES NORTHING	GRID COORDINATES EASTING
TRJ1		POT 10+00.00	1,712,945.49	799,949.98
TRJ2		POT 11+00.00	1,712,945.36	799,849.98
		PC 15+38.31	1,712,968.64	799,412.29
	TRMP J-1	PI 16+97.49	1,712,977.09	799,253.34
		PT 18+50.68	1,713,057.17	799,115.77
		PC 20+81.18	1,713,173.12	798,916.56
	TRMP J-2	PI 22+08.59	1,713,237.22	798,806.45
		PT 23+32.89	1,713,255.65	798,680.38
TRJ3		POT 25+34.92	1,713,248.88	798,480.47

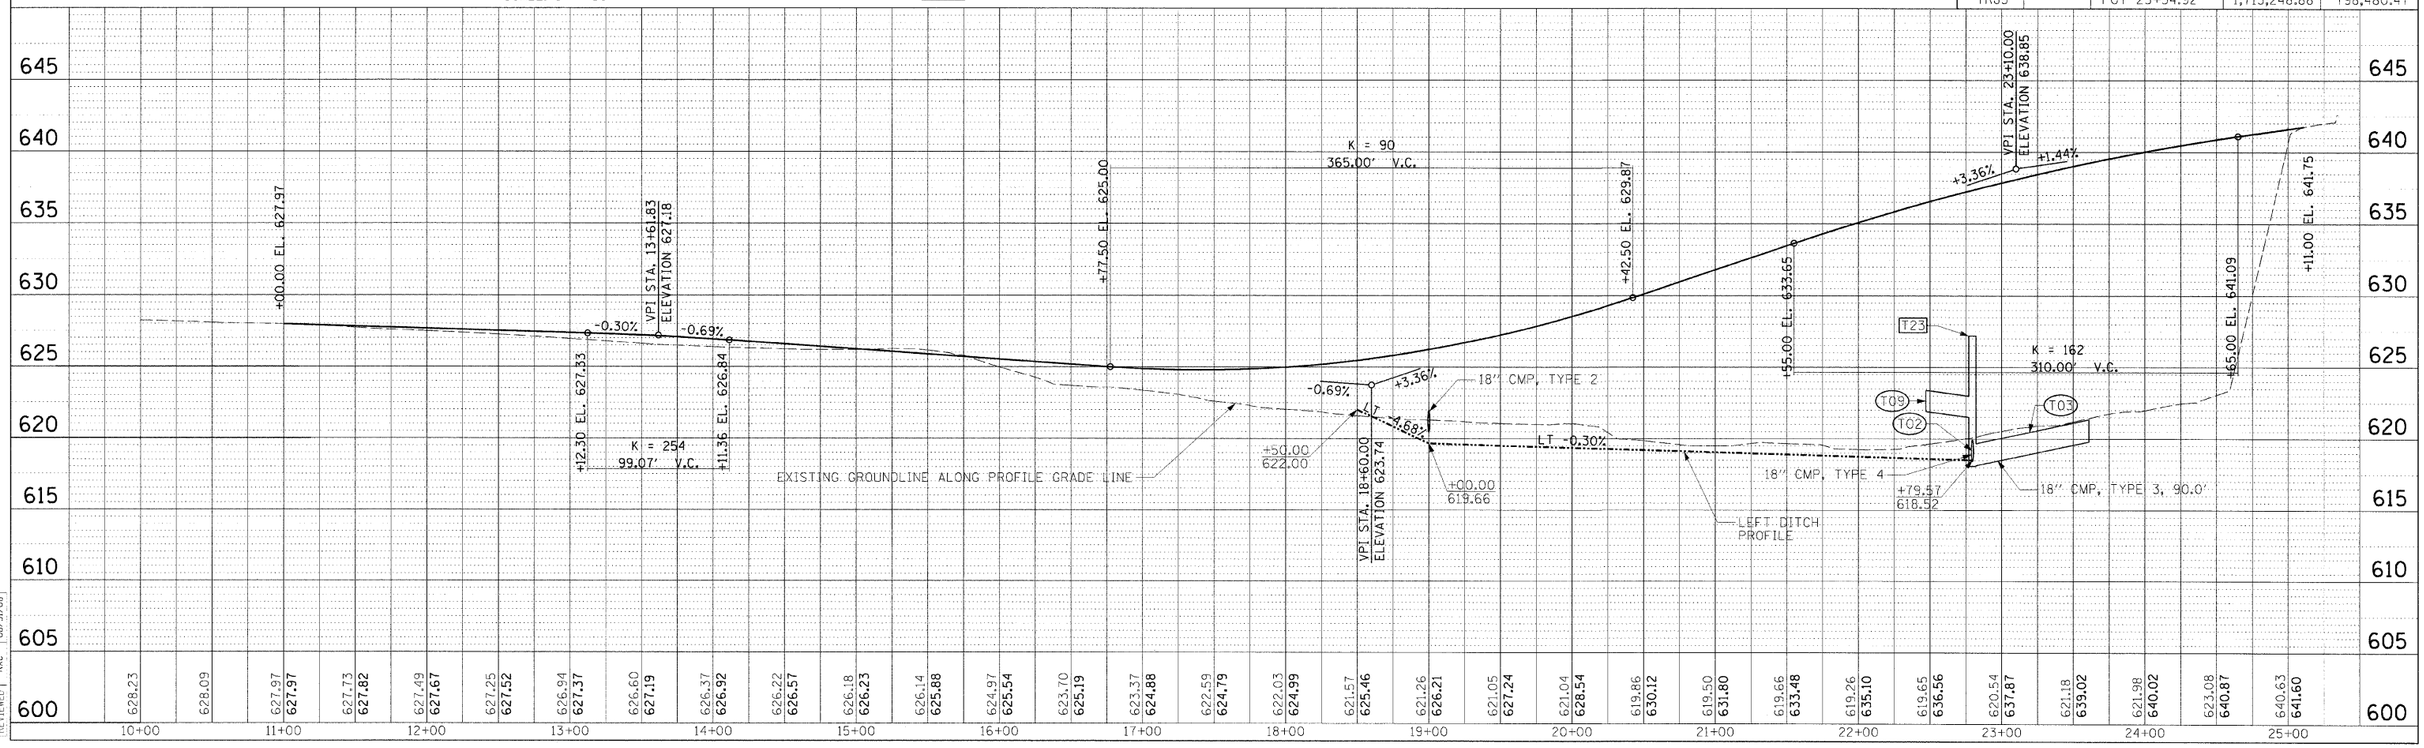

TEMPORARY RAMP J

© Copyright Hanson Professional Services Inc. 2009

HANSON
Hanson Professional Services Inc.
1525 South Sixth Street
Springfield, Illinois 62703-2886
Offices Nationwide

PLAN: SURVEYED, PLOTTED, ELEVATIONS CHECKED, ALIGNMENT CHECKED, CADD FILE NAME, NOTE BOOK, NO.
PROFILE: SURVEYED, PLOTTED, ELEVATIONS CHECKED, S.M. NOTED, STRUCTURE NOTATIONS CHKD, NOTE BOOK, NO.
DATE, BY

MODEL NAME = Temporary Ramp J
PLOT DATE = 12-23-2009
FILE NAME = C:\PW_Export\C_787-TR.dgn
PLOT SCALE = 50.0000 ' / in.
USER NAME = Johnd0944

LAYOUT	RSJ	01/19/06
DRAWN	RSJ	01/19/06
REVIEWED	RKC	08/31/06