CONTRACT NO. 66542

F.A. RTE.	SECTION	COUNTY	TOTAL SHEETS	SHEET NO.
80	50-3HBK	LASALLE	492	85
STA. 13+00.00		TO STA. 14+00.00		
FED. ROAD DIST. NO.	ILLINOIS	FED. AID PROJECT		

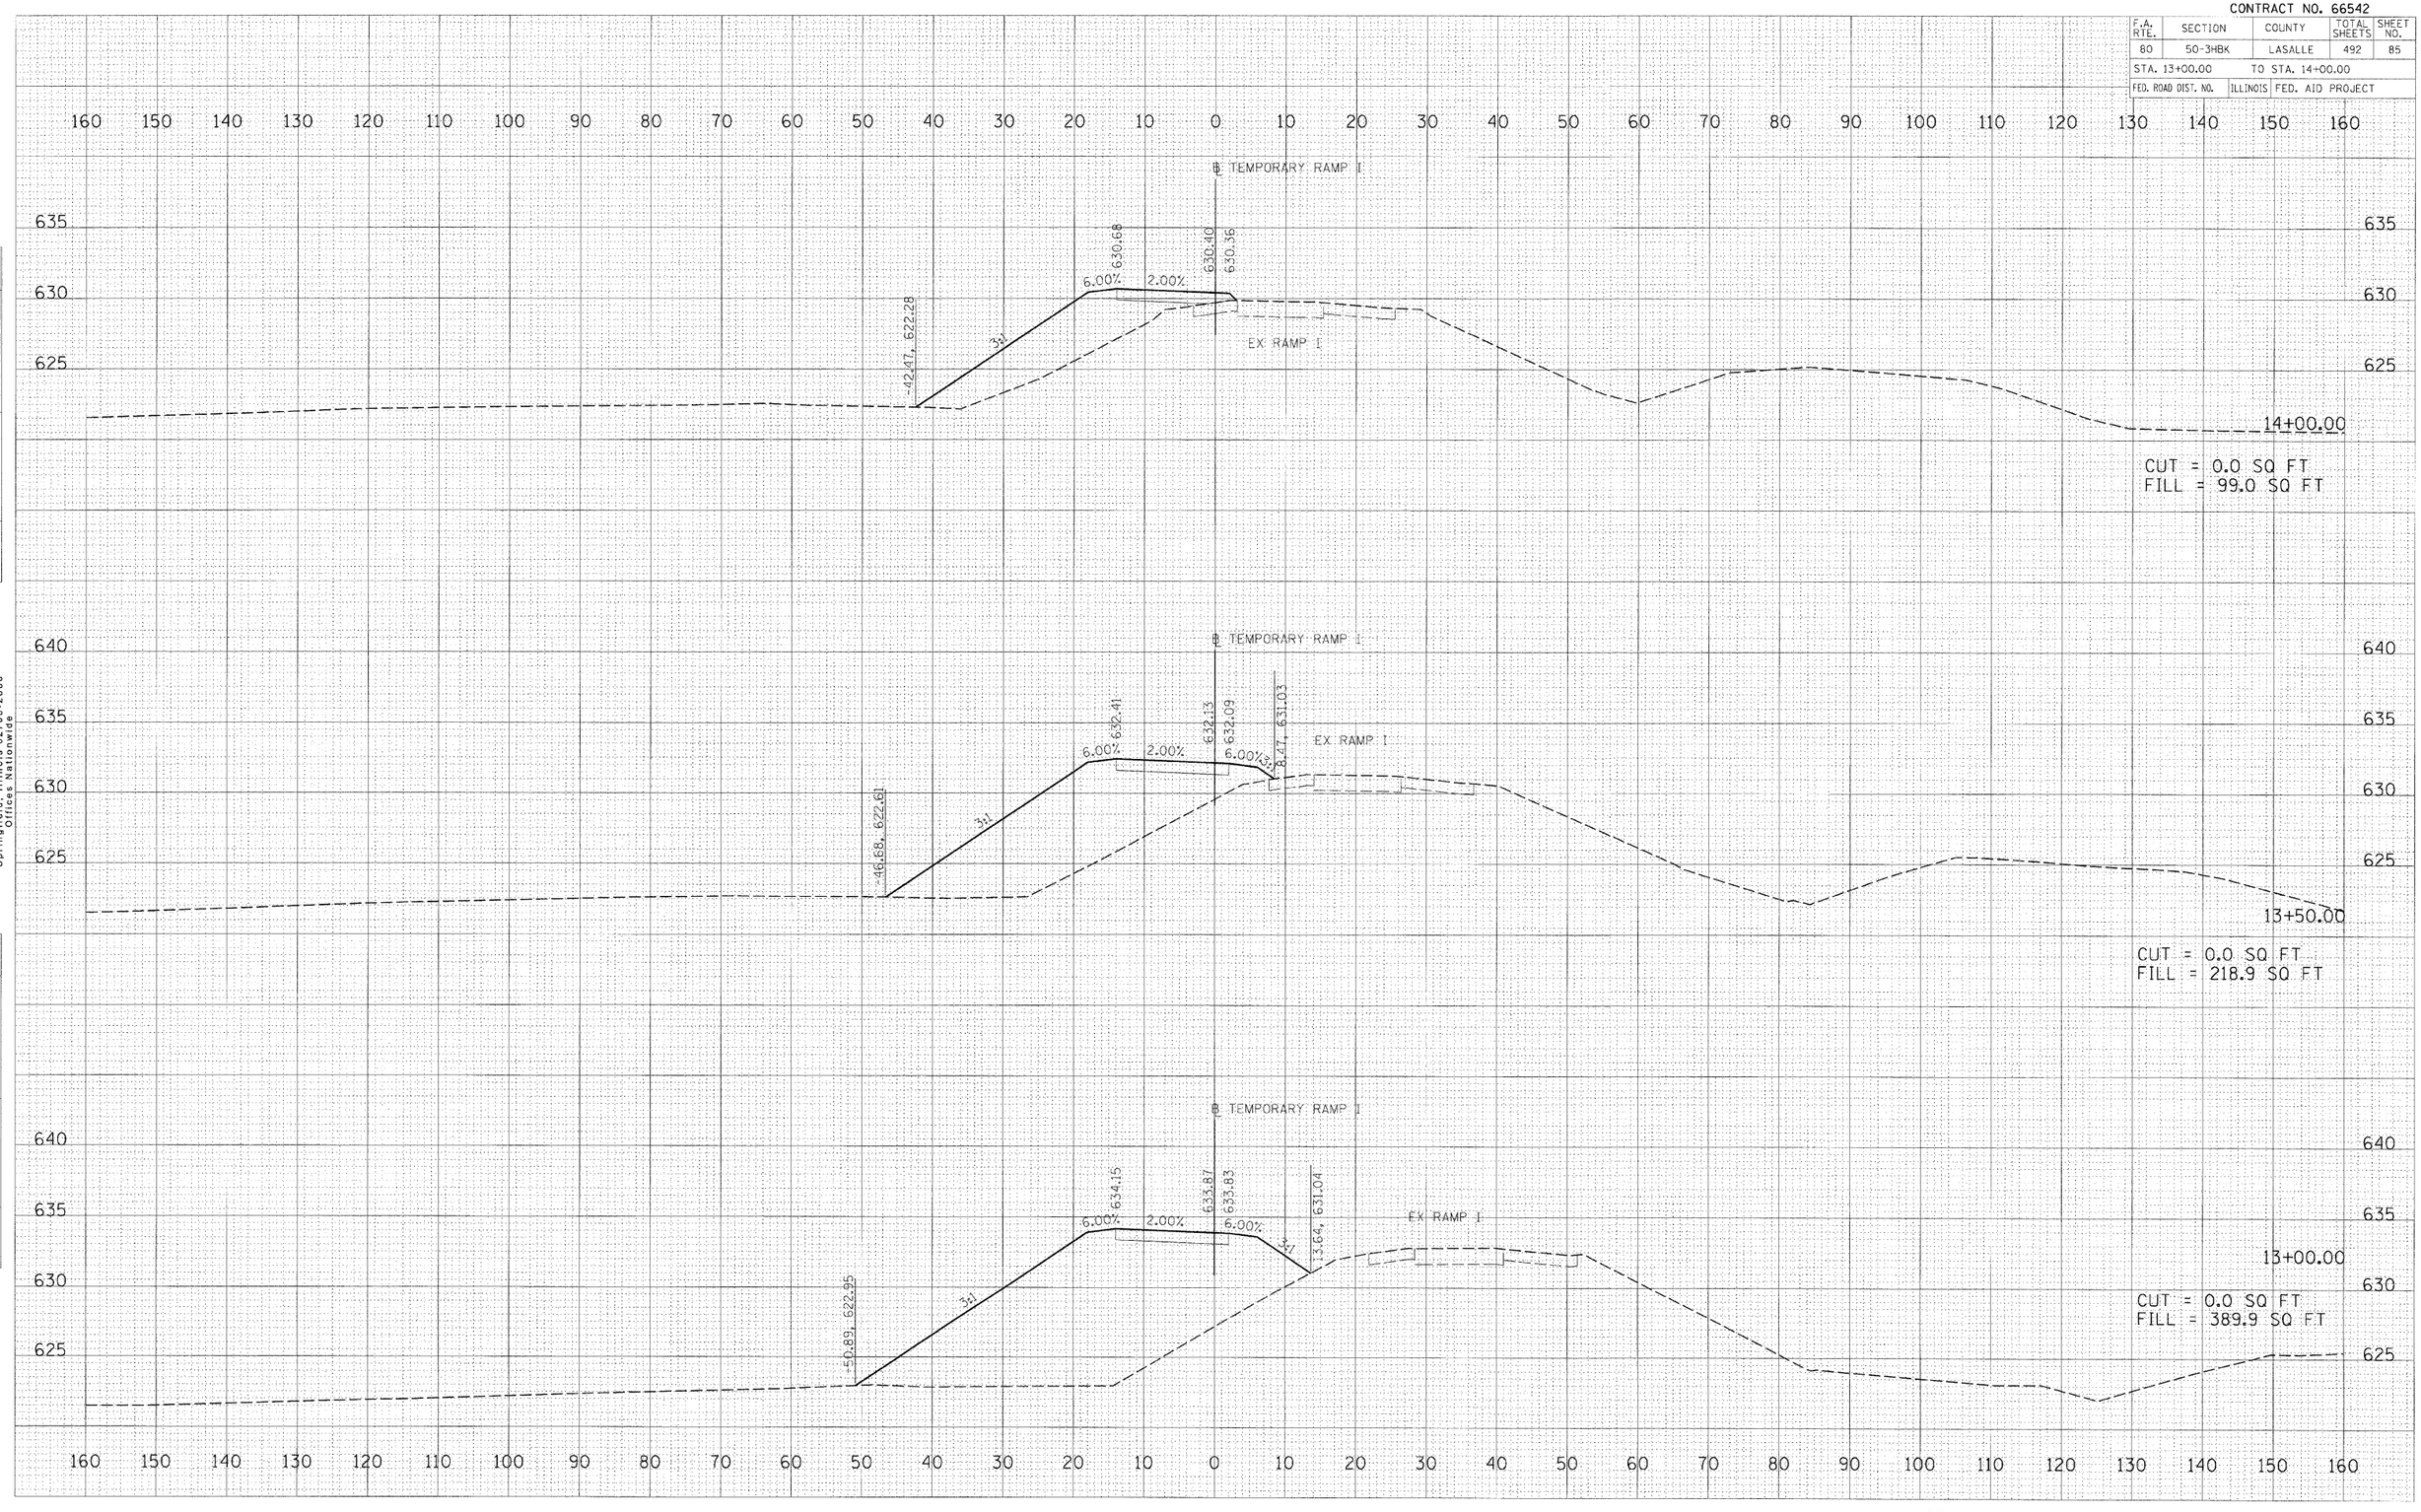

TEMPORARY RAMP I STATION 13+00.00 TO STATION 14+00.00

FINAL SURVEY	BY	DATE
SURVEYED		
PLOTTED		
TEMP. AVE.		
AREAS CHECKED		
NOTE BOOK		
NO.		

ORIGINAL SURVEY	BY	DATE
SURVEYED		
PLOTTED		
TEMP. AVE.		
AREAS CHECKED		
NOTE BOOK		
NO.		

HANSON
Hanson Professional Services Inc.
1525 South Sixth Street
Springfield, Illinois 62703-2886
Offices Nationwide

© Copyright Hanson Professional Services Inc. 2009

PLOT DATE = 12\23\2009
FILE NAME = 13:\05528\15\CADD\Road\Shape\05528-15-SHP-RP01.dgn
PLOT SCALE = 10.0000 ' / in.
USER NAME = Johna020944