CONTRACT NO. 66542

| F.A. RTE. | SECTION | COUNTY | TOTAL SHEETS | SHEET NO. |
|---|---|---|---|---|
| 80 | 50-3HBK | LASALLE | 492 | 86 |
| STA. 14+50.00 | | TO STA. 15+50.00 | | |
| FED. ROAD DIST. NO. | ILLINOIS | FED. AID PROJECT | | |

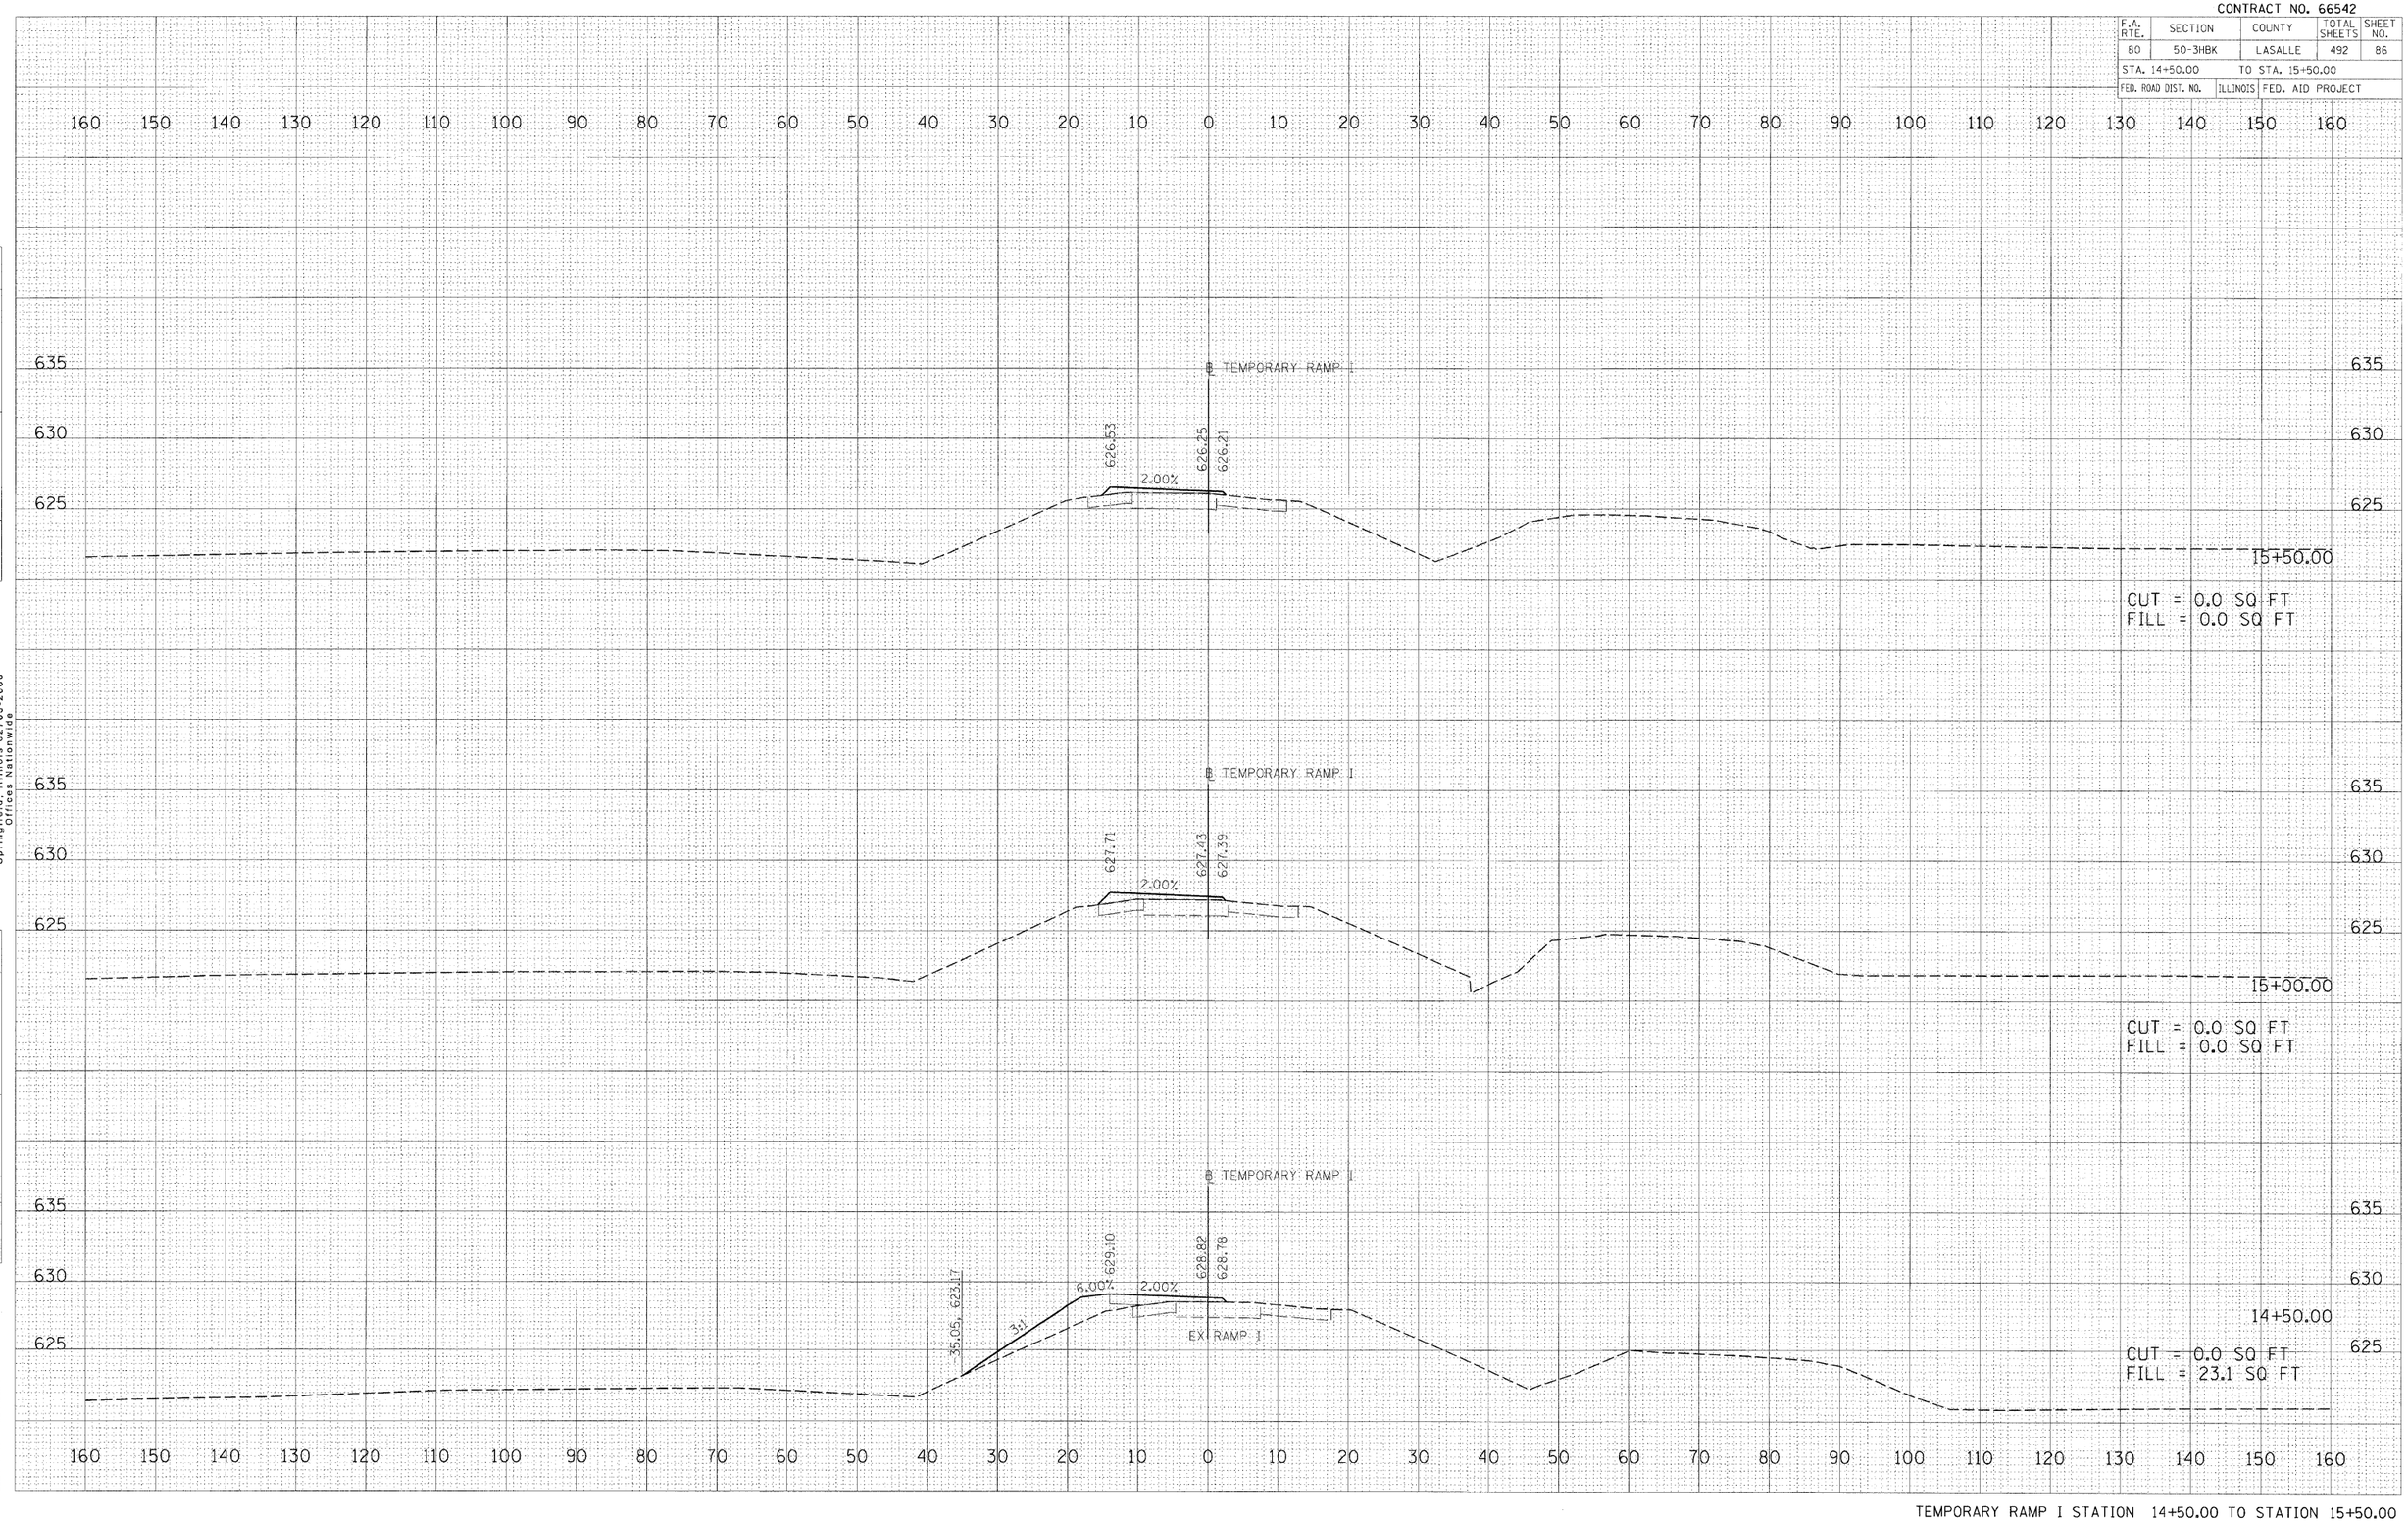


TEMPORARY RAMP I STATION 14+50.00 TO STATION 15+50.00

FINAL SURVEY | NOTE BOOK NO. | SURVEYED | PLOTTED | TEMPLATE | AREAS | AREAS CHECKED | BY | DATE

ORIGINAL SURVEY | NOTE BOOK NO. | SURVEYED | PLOTTED | TEMPLATE | AREAS | AREAS CHECKED | BY | DATE


HANSON
Hanson Professional Services Inc.
1525 South Sixth Street
Springfield, Illinois 62703-2886
Offices Nationwide


© Copyright Hanson Professional Services Inc. 2009

PLOT DATE = 12\23\2009
FILE NAME = I:\05jobs\05S2015\CADD\Road\Sheets\0944.dgn
PLOT SCALE = 10.0000 ' / in.
USER NAME = Johns00944