CONTRACT NO. 66542

F.A. RTE.	SECTION	COUNTY	TOTAL SHEETS	SHEET NO.
80	50-3HBK	LASALLE	492	88
STA. 10+50.00		TO STA. 12+00.00		
FED. ROAD DIST. NO.	ILLINOIS	FED. AID PROJECT		

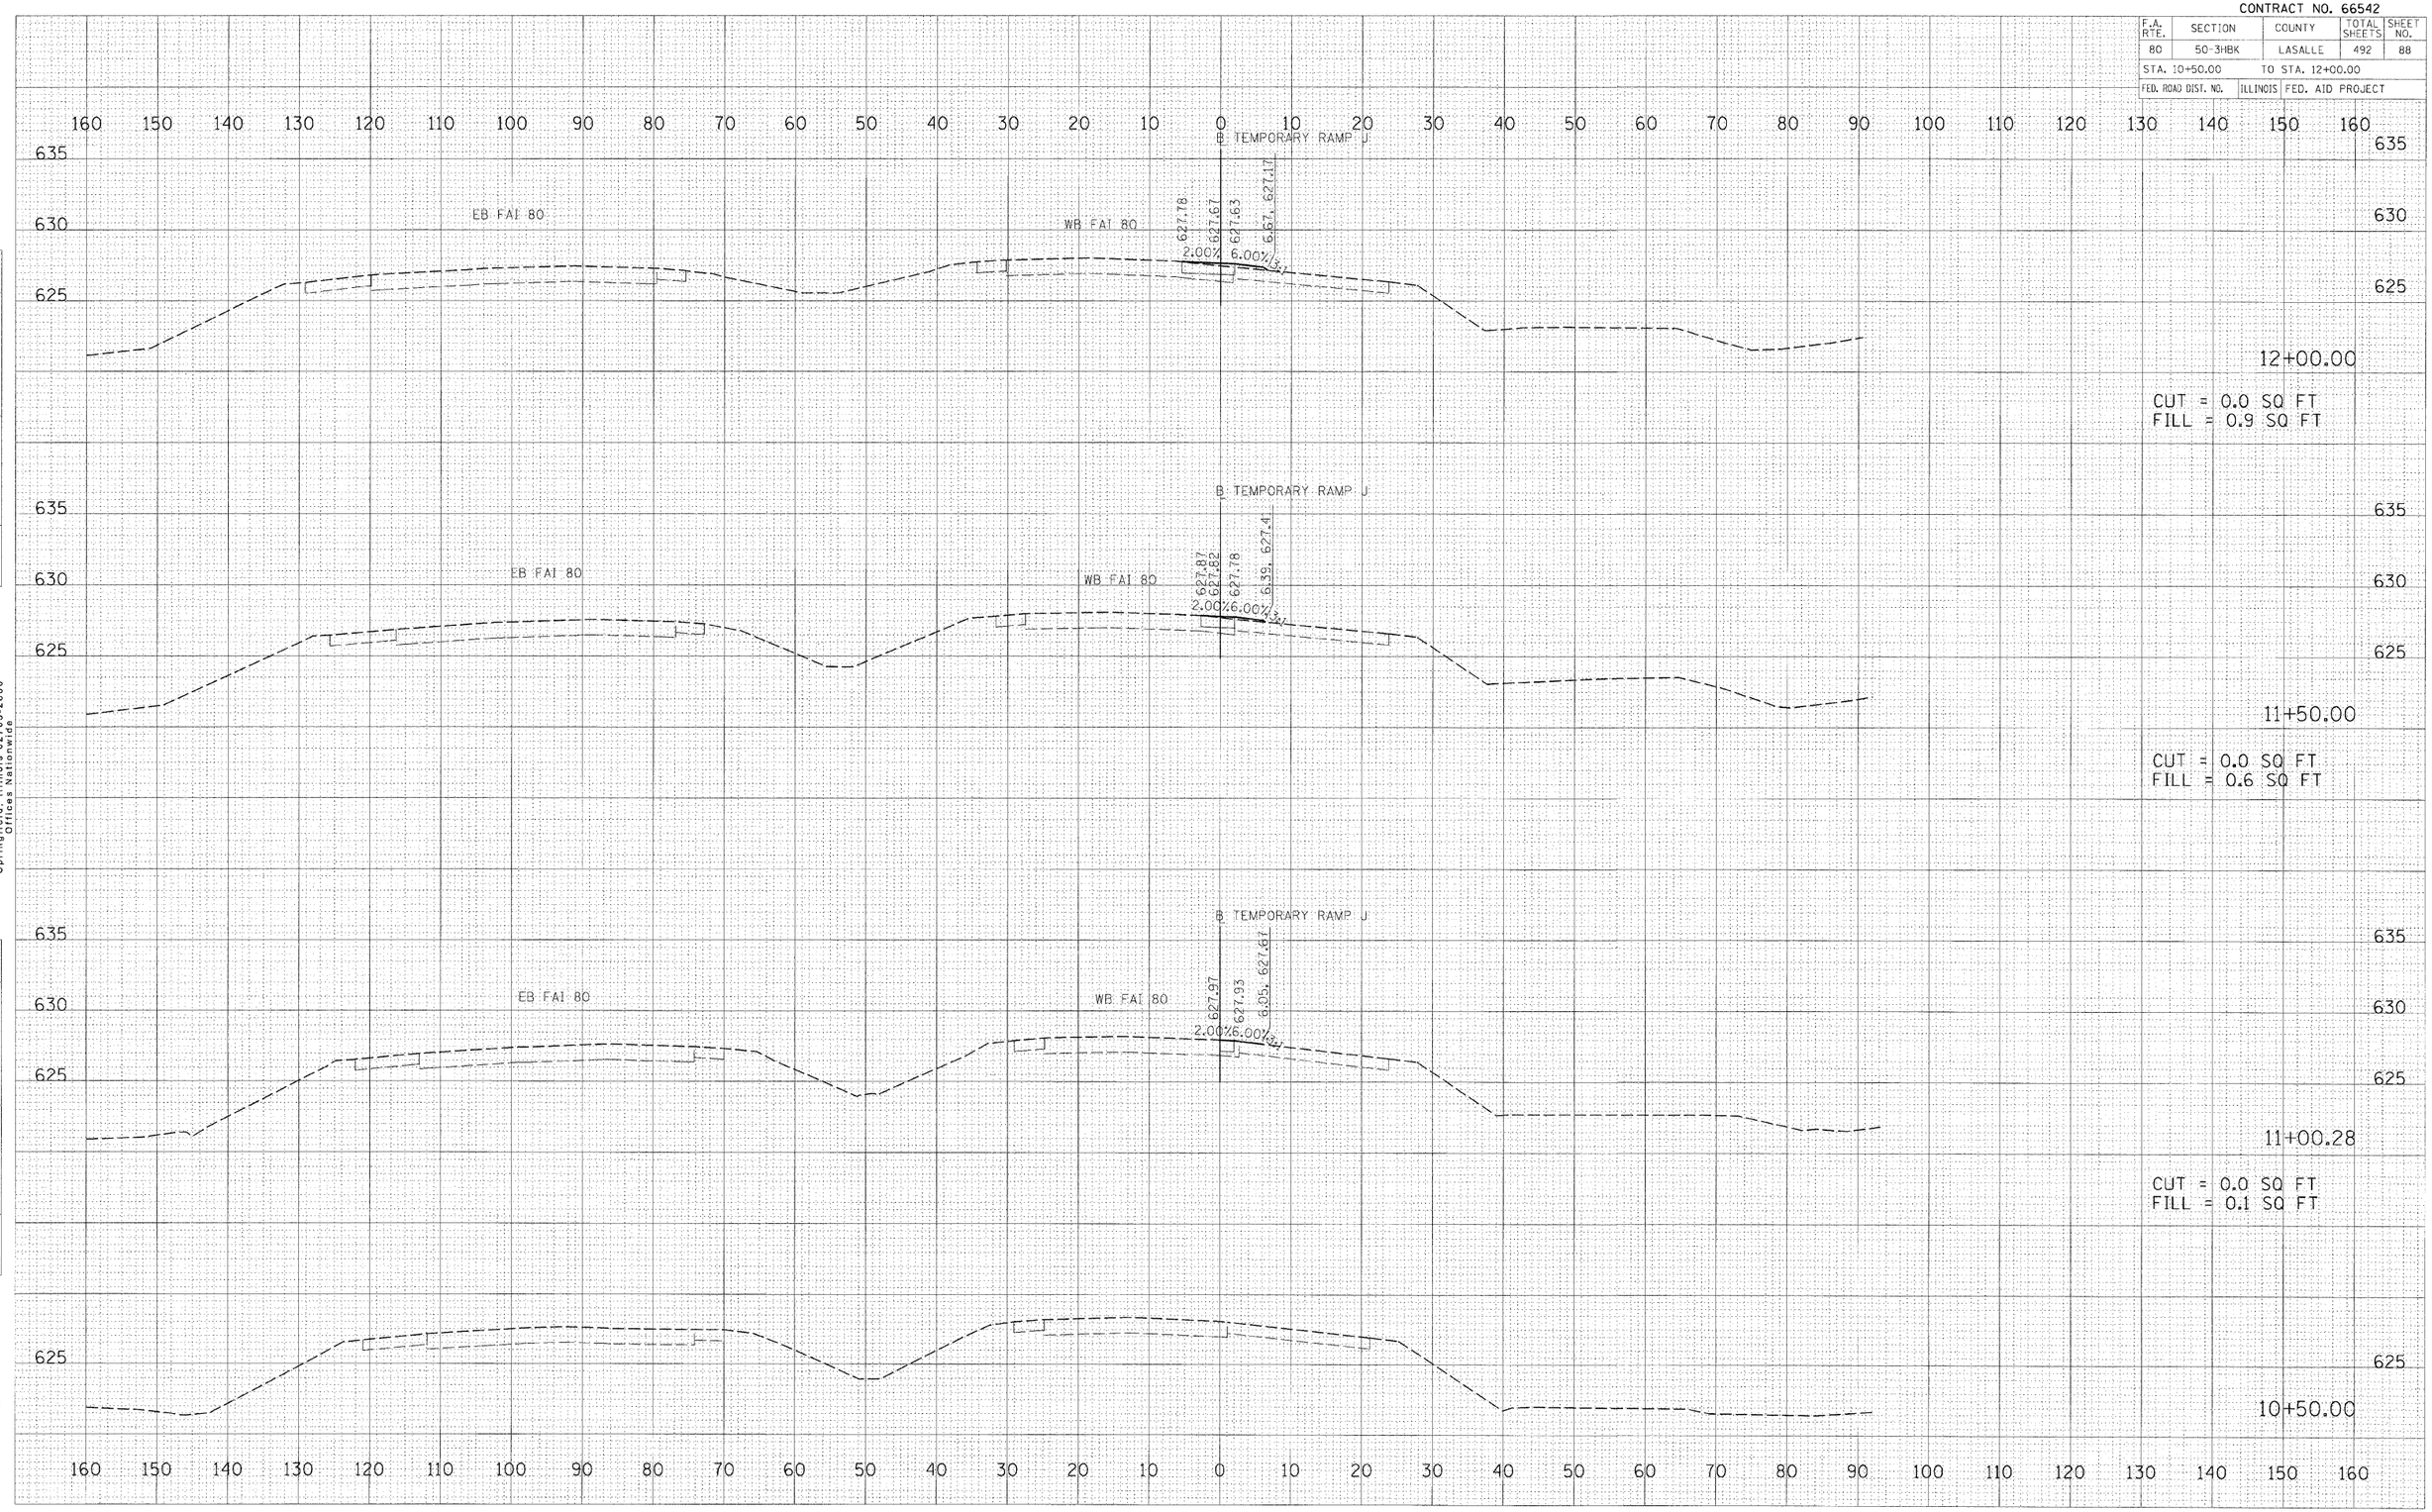

TEMPORARY RAMP J STATION 10+50.00 TO STATION 12+00.00

FINAL SURVEY		BY	DATE
NOTE BOOK	SURVEYED		
	PLOTTED		
	TEMPLATE		
	AREAS		
NO.	AREAS CHECKED		

ORIGINAL SURVEY		BY	DATE
	SURVEYED		
	PLOTTED		
	TEMPLATE		
	AREAS		
NO.	AREAS CHECKED		

© Copyright Hanson Professional Services Inc. 2009

HANSON
Hanson Professional Services Inc.
15226 South Sixth Street
Springfield, Illinois 62703
Offices Nationwide

PLOT DATE = 12\23\2009
FILE NAME = I:\Rdwy\d552015\CADD\Road\Sheets\0066SGT01.dgn
PLOT SCALE = 20.0000 ' / in.
USER NAME = Johnsd8944