CONTRACT NO 66542

| F.A.I. RTE. | SECTION | COUNTY | TOTAL SHEETS | SHEET NO. |
|---|---|---|---|---|
| 80 | (50-3)HBK | LASALLE | 492 | 155 |
| STA. | TO STA. | | | |
| FED. ROAD DIST. NO. | ILLINOIS | FED. AID PROJECT | | |




NOTE:

1 PROPOSED GORE PAVEMENT TO BE CONSTRUCTED DURING NIGHT TIME OPERATIONS ONLY, USING IDOT STANDARD 701401 AND 701400 FOR FAI 80.

**SIGNING LEGEND**

- RSPA REMOVE SIGN PANEL ASSEMBLY (AT END OF STAGE)
- RSP REMOVE SIGN PANEL (AT END OF STAGE)
- RLSP RELOCATE SIGN PANEL
- RLSPA RELOCATE SIGN PANEL ASSEMBLY
- SRIP SIGN TO REMAIN IN PLACE
- TAS TEMPORARY ACCESS SIGNS
- MOT SIGNS TO BE PAID FOR THROUGH TRAFFIC CONTROL STANDARDS

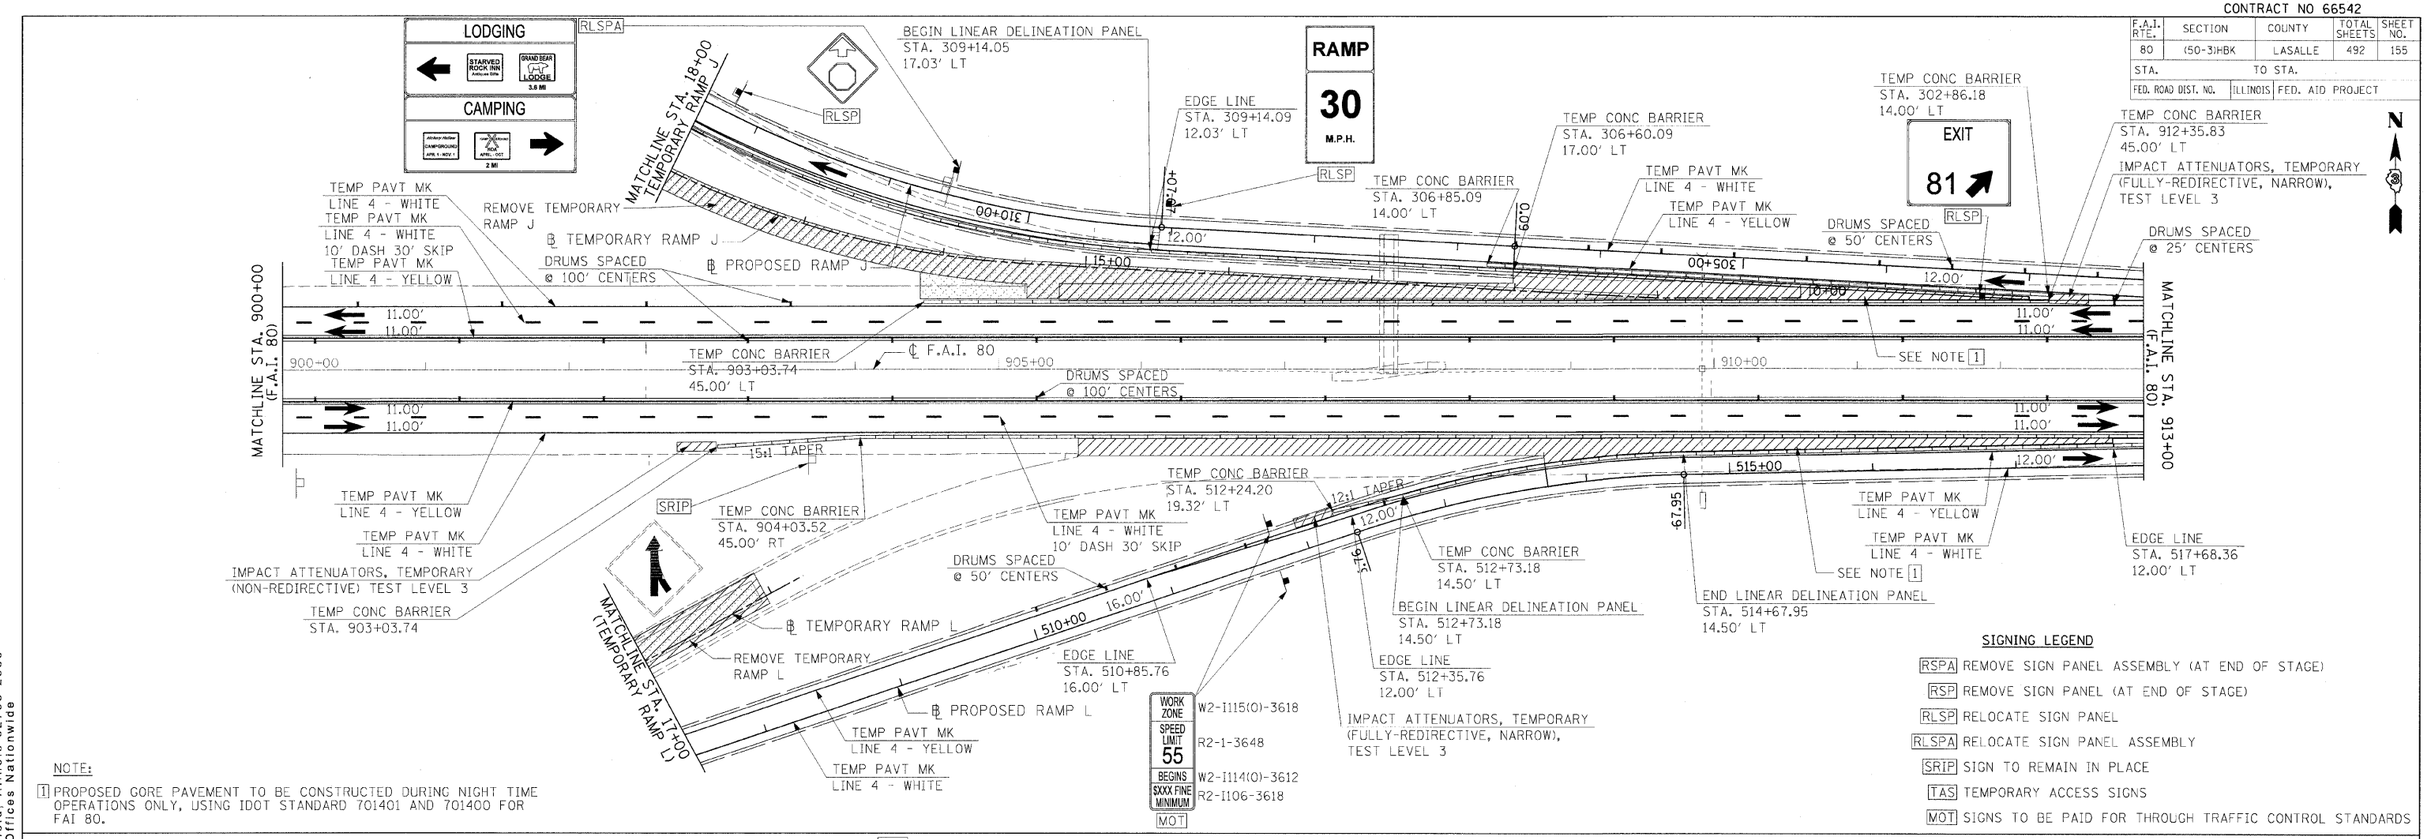


| REVISIONS | |
|---|---|
| NAME | DATE |
| | |

ILLINOIS DEPARTMENT OF TRANSPORTATION

MAINTENANCE OF TRAFFIC
STAGE 1 PHASE II
SHEET 9 OF 12

SCALE: VERT. N/A
HORIZ. 1"=50'
DATE

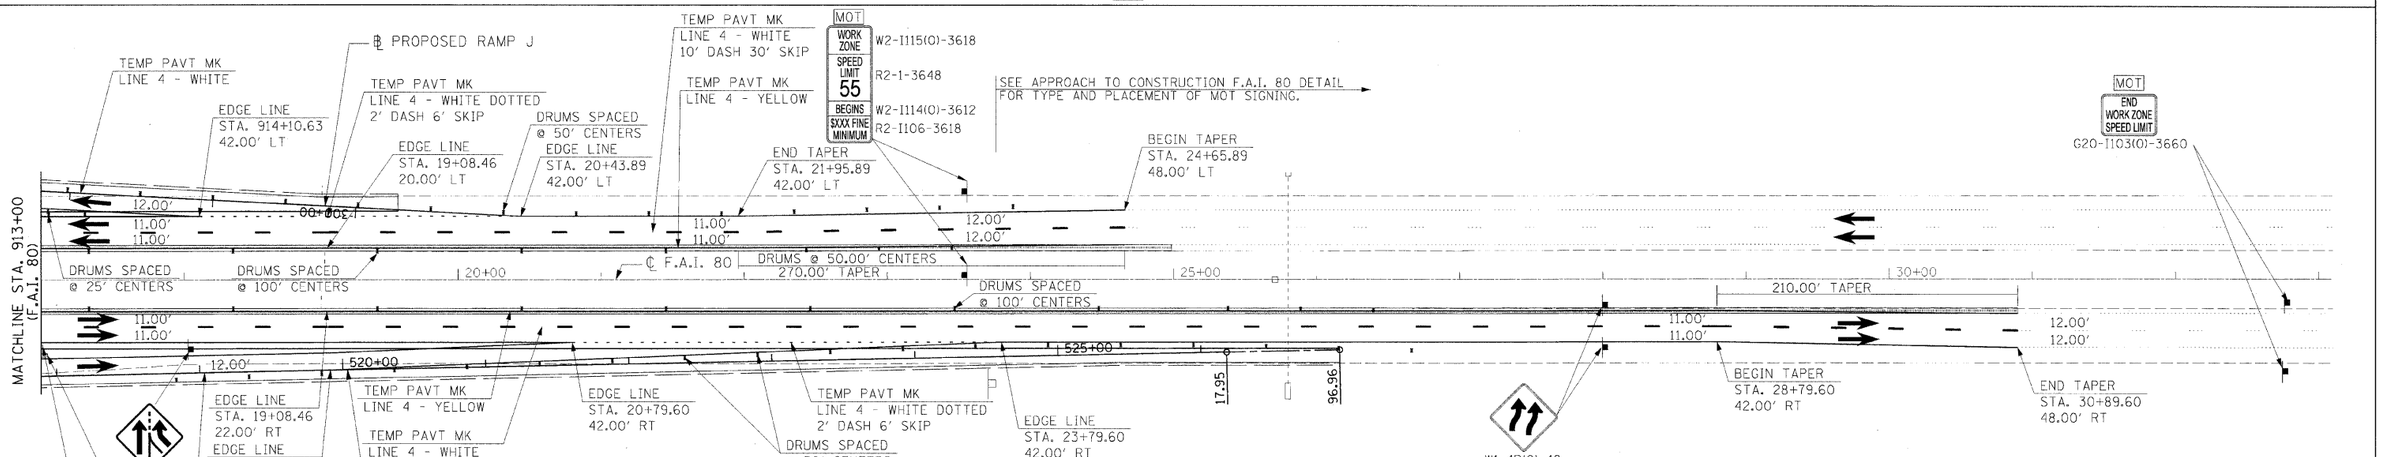DRAWN BY MEW
CHECKED BY

| | | |
|---|---|---|
| LAYOUT | MEW | 8/27/09 |
| DRAWN | MEW | 8/27/09 |
| REVIEWED | MTM | 10/1/07 |

MODEL NAME = S1 Phase II Sht 2
PLOT DATE = 12/23/2009
FILE NAME = C:\PW_Export\VC-1017C_S1.dgn
PLOT SCALE = 50.0000 ' / in.
USER NAME = John-a09944

© Copyright Hanson Professional Services Inc. 2009

HANSON
Hanson Professional Services Inc.
1525 South Sixth Street
Springfield, Illinois 62703-2886
Offices Nationwide