CONTRACT NO 66542

F.A.I. RTE.	SECTION	COUNTY	TOTAL SHEETS	SHEET NO.
80	(50-3)HBK	LASALLE	492	187
STA.	TO STA.			
FED. ROAD DIST. NO.	ILLINOIS	FED. AID PROJECT		

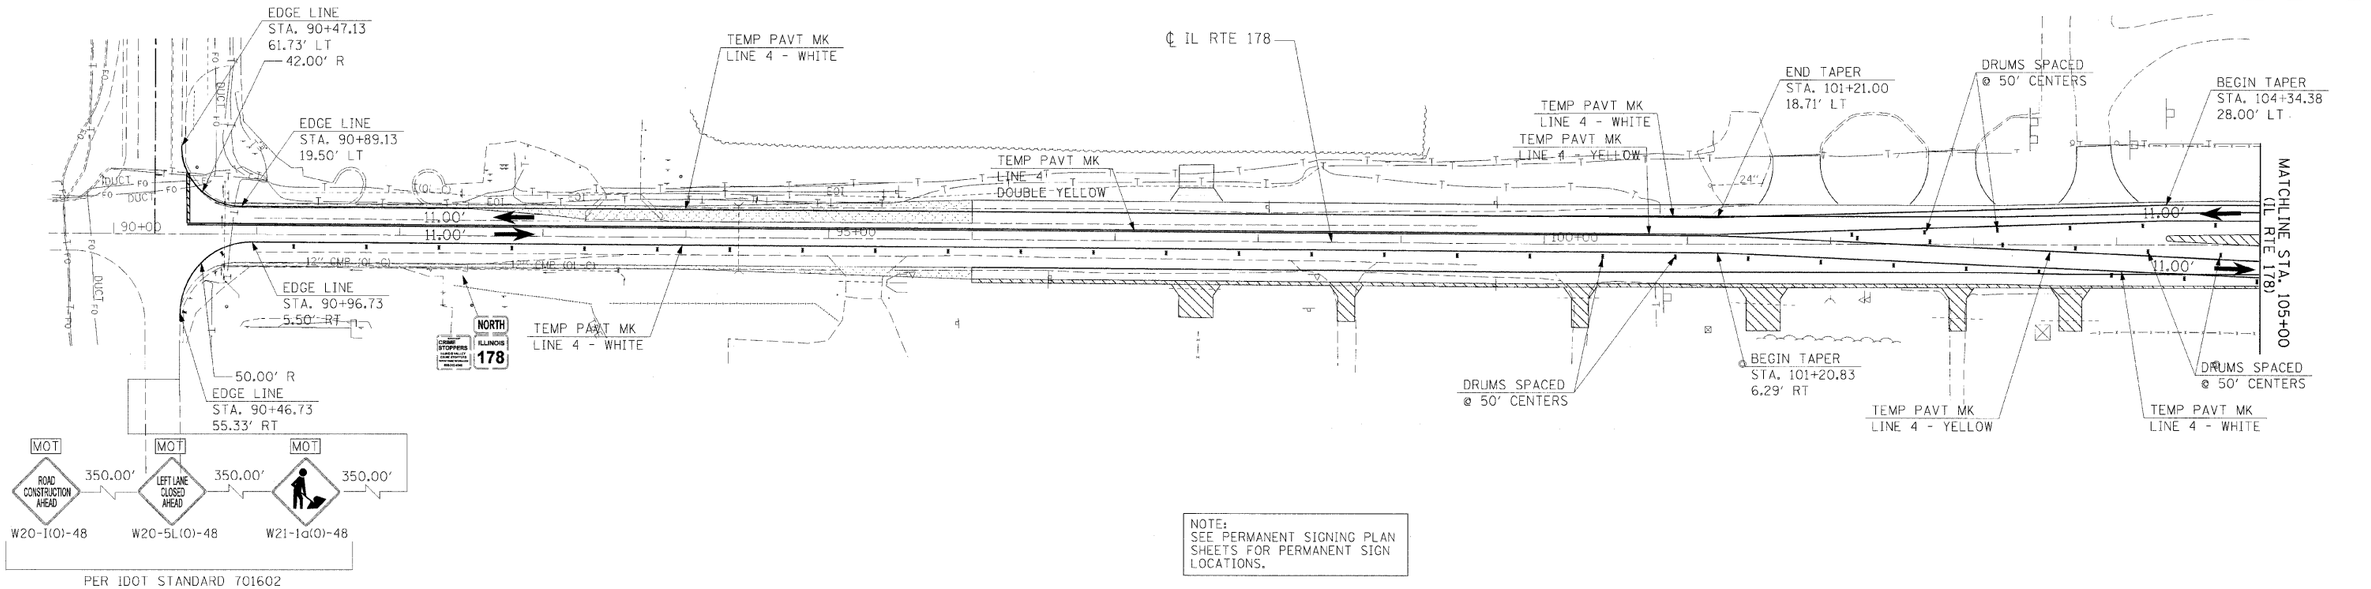

NOTE:
SEE PERMANENT SIGNING PLAN SHEETS FOR PERMANENT SIGN LOCATIONS.

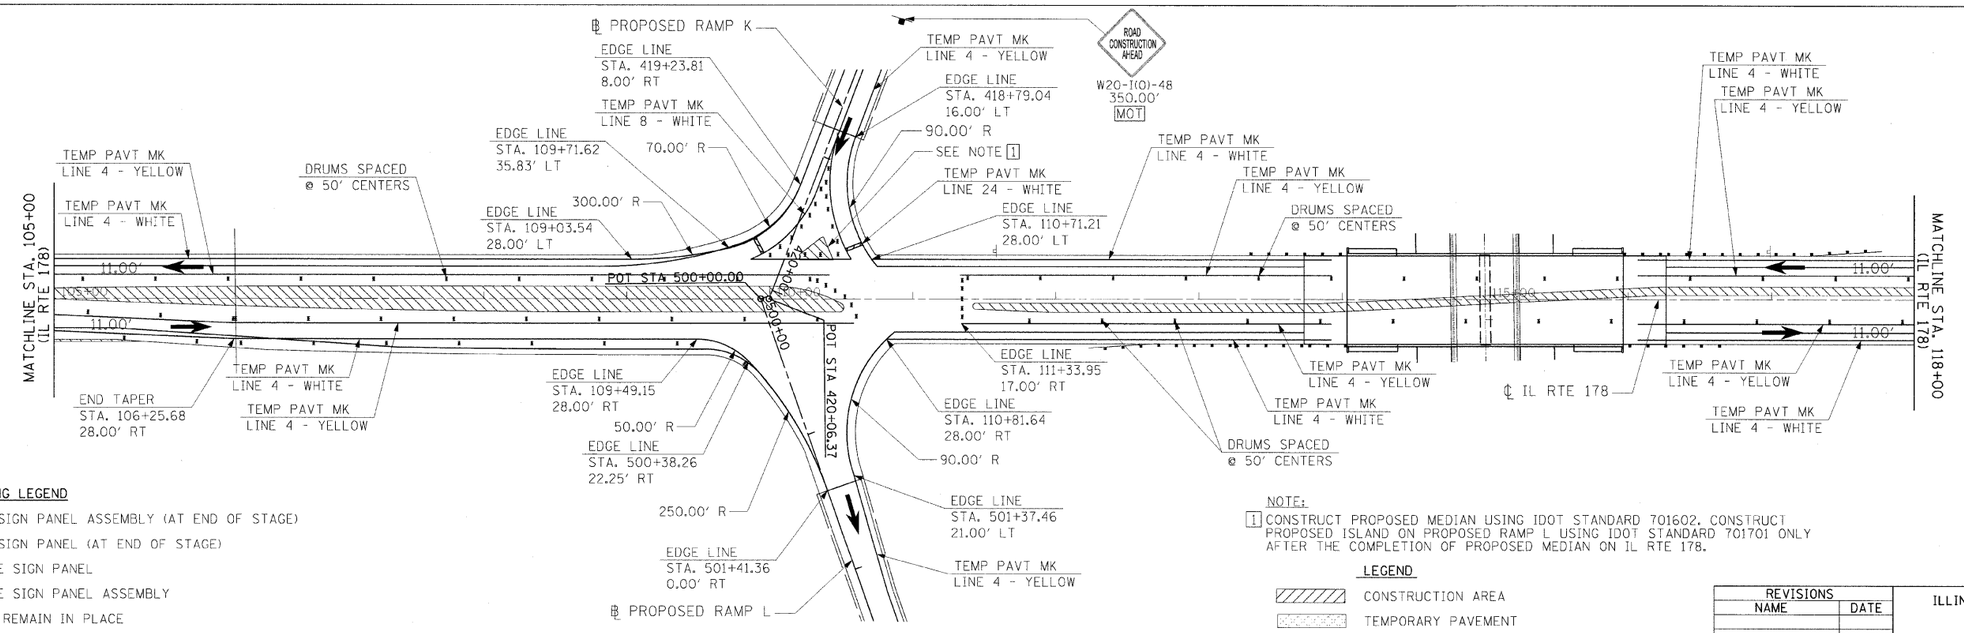

SIGNING LEGEND

- RSPA REMOVE SIGN PANEL ASSEMBLY (AT END OF STAGE)
- RSP REMOVE SIGN PANEL (AT END OF STAGE)
- RLSP RELOCATE SIGN PANEL
- RLSPA RELOCATE SIGN PANEL ASSEMBLY
- SRIP SIGN TO REMAIN IN PLACE
- TAS TEMPORARY ACCESS SIGNS
- MOT SIGNS TO BE PAID FOR THROUGH TRAFFIC CONTROL STANDARDS

NOTE:
1 CONSTRUCT PROPOSED MEDIAN USING IDOT STANDARD 701602. CONSTRUCT PROPOSED ISLAND ON PROPOSED RAMP L USING IDOT STANDARD 701701 ONLY AFTER THE COMPLETION OF PROPOSED MEDIAN ON IL RTE 178.

LEGEND

- CONSTRUCTION AREA
- TEMPORARY PAVEMENT
- DRUMS OR TYPE II BARRICADES
- TRAFFIC FLOW
- TEMPORARY CONCRETE BARRIER
- TYPE III BARRICADES
- SIGN

50 0 50 100
SCALE: 1" = 50'

REVISIONS NAME	DATE

ILLINOIS DEPARTMENT OF TRANSPORTATION

MAINTENANCE OF TRAFFIC
STAGE 3
SHEET 1 OF 2

SCALE: VERT. N/A
HORIZ. 1"=50'
DATE

DRAWN BY MEW
CHECKED BY

LAYOUT	MEW	8/27/05
DRAWN	MEW	8/27/05
REVIEWED	MTM	10/1/07

MODEL NAME = Stage 3 Sht 1
PLOT DATE = 13/31/2009
FILE NAME = C:\PW_Export\C-1031C.S3.dgn
PLOT SCALE = 50.0000 ' / in.
USER NAME = Johnsd0944

HANSON
Hanson Professional Services Inc.
1525 South Sixth Street
Springfield, Illinois 62703-2886
Offices Nationwide

© Copyright Hanson Professional Services Inc. 2009