CONTRACT NO. 66542

F.A.I RTE.	SECTION	COUNTY	TOTAL SHEETS	SHEET NO.
80	(50-3)HBK	LASALLE	492	203
STA. 214+00.00	TO STA. 227+13.48			
FED. ROAD DIST. NO.	ILLINOIS	FED. AID PROJECT		

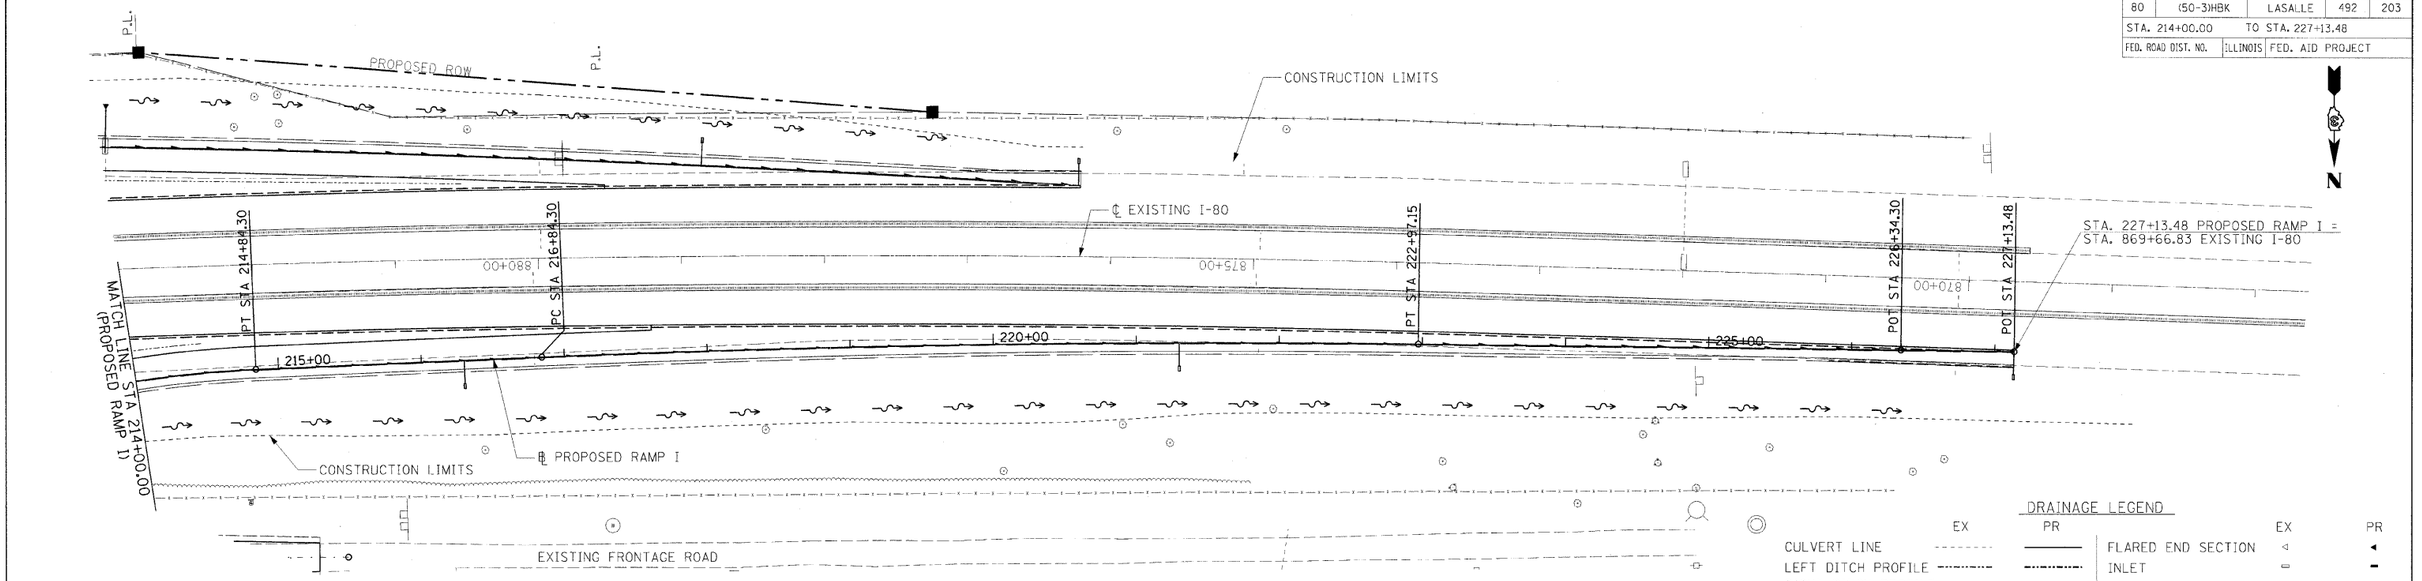

NOTES:

1. SEE DRAINAGE PIPE AND STRUCTURE SCHEDULES FOR DRAINAGE INFORMATION.
2. SEE ROADWAY PLAN & PROFILE SHEETS FOR VERTICAL CURVE INFORMATION AND PROPOSED DITCH GRADES.
3. CORRUGATED METAL PIPE (CMP) TO BE PAID FOR AS CLASS D PIPE.
4. REINFORCED CONCRETE PIPE (RCP) TO BE PAID FOR AS CLASS A PIPE.

RONALD & MARION SENICA

50 0 50 100
SCALE: 1" = 50'

DRAINAGE LEGEND

	EX	PR		EX	PR
CULVERT LINE			FLARED END SECTION		
LEFT DITCH PROFILE			INLET		
RIGHT DITCH PROFILE			MANHOLE		
SANITARY SEWER			PIPE DRAIN HEADWALL		
STORM SEWER			RIPRAP		
HEADWALL			PIPE CALL-OUT		200
SUMMIT			END OF PIPE LOCATION		300
ROADWAY DITCH FLOW			PIPE UNDERDRAIN (DOUBLE)		
SWALE					
PIPE UNDERDRAIN (SINGLE)					

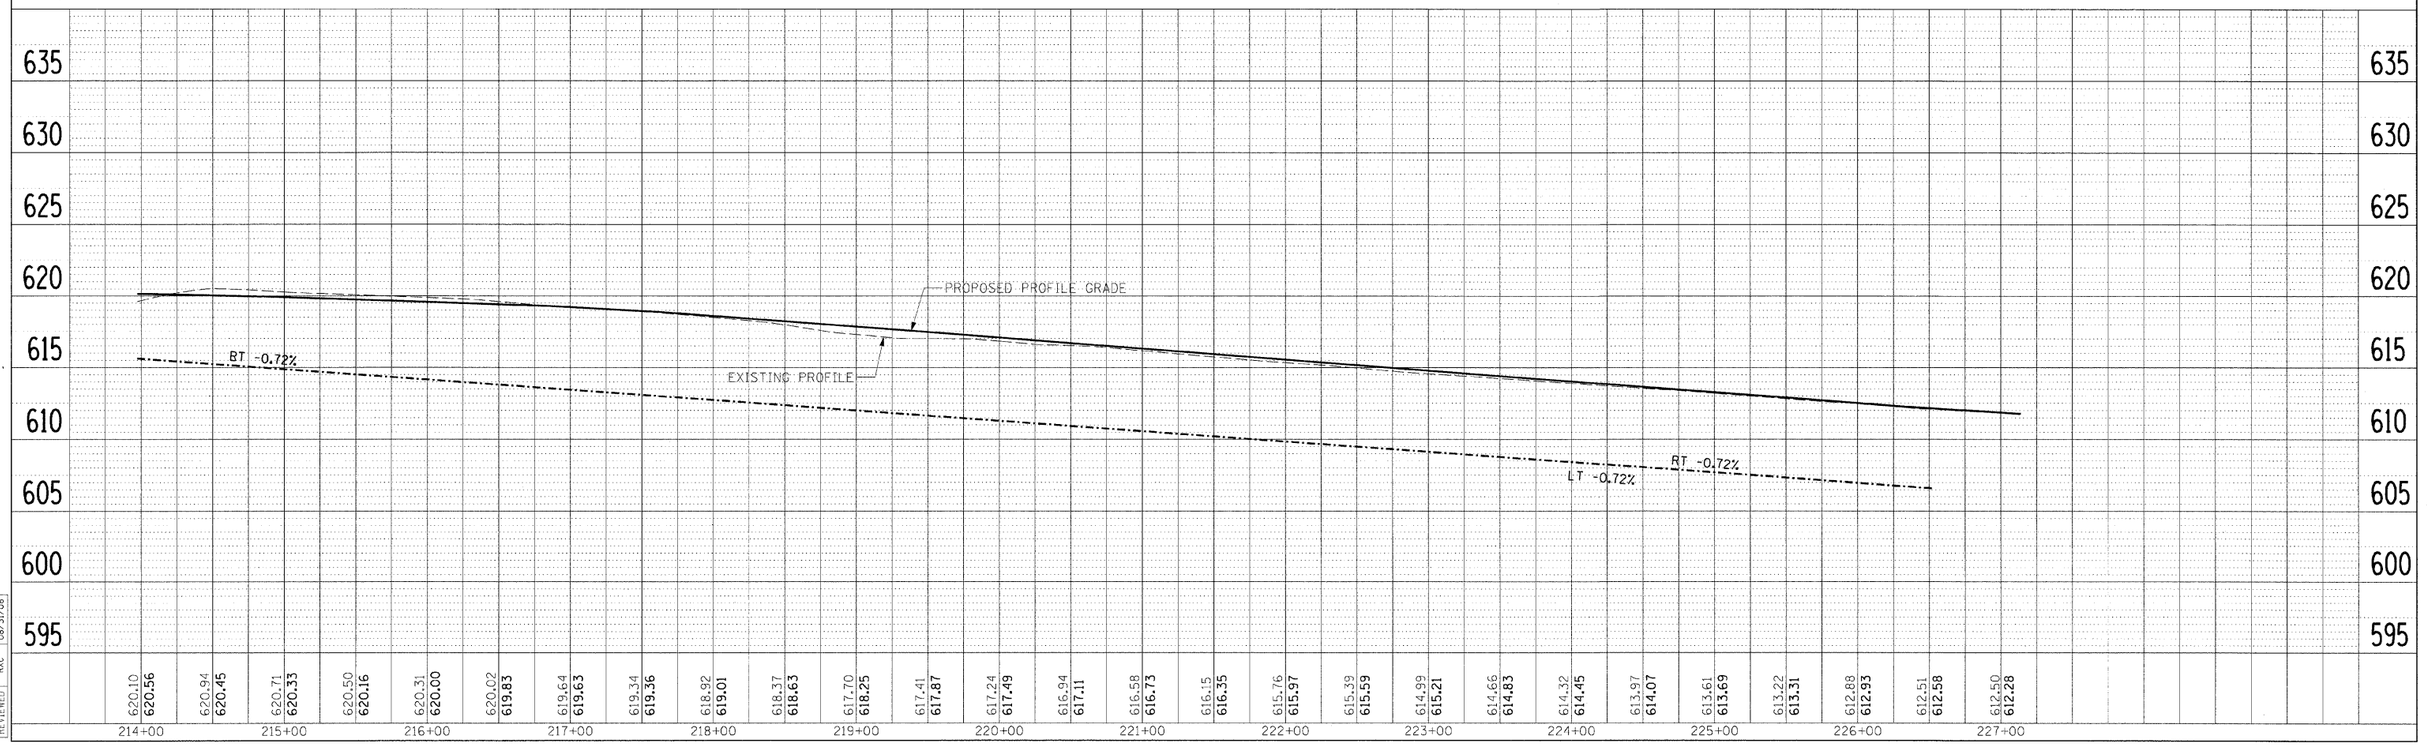

DRAINAGE & UTILITIES RAMP I

PLAN
NOTE BOOK NO.
SURVEYED
PLOTTED
ALIGNMENT CHECKED
RT. OF WAY CHECKED
CADD FILE NAME
BY
DATE

PROFILE
NOTE BOOK NO.
SURVEYED
PLOTTED
GRADES CHECKED
B.M. NOTED
STRUCTURE NOTATNS CHKD
BY
DATE

HANSON
Hanson Professional Services Inc.
1525 South Sixth Street
Springfield, Illinois 62703-2886
Offices Nationwide

© Copyright Hanson Professional Services Inc. 2009

MODEL NAME = RAMP I-2
PLOT DATE = 12\23\2009
FILE NAME = C:\PW_Export\C-802DRN.dgn
PLOT SCALE = 50.0000 ' / in.
USER NAME = Johns020944

LAYOUT	KET	01/12/06
DRAWN	KET	01/12/06
REVIEWED	RKC	08/31/06