CONTRACT NO. 66542

F.A.I RTE.	SECTION	COUNTY	TOTAL SHEETS	SHEET NO.
80	(50-3)HBK	LASALLE	492	204
STA. 299+70.37	TO STA. 313+00.00			
FED. ROAD DIST. NO.	ILLINOIS	FED. AID PROJECT		

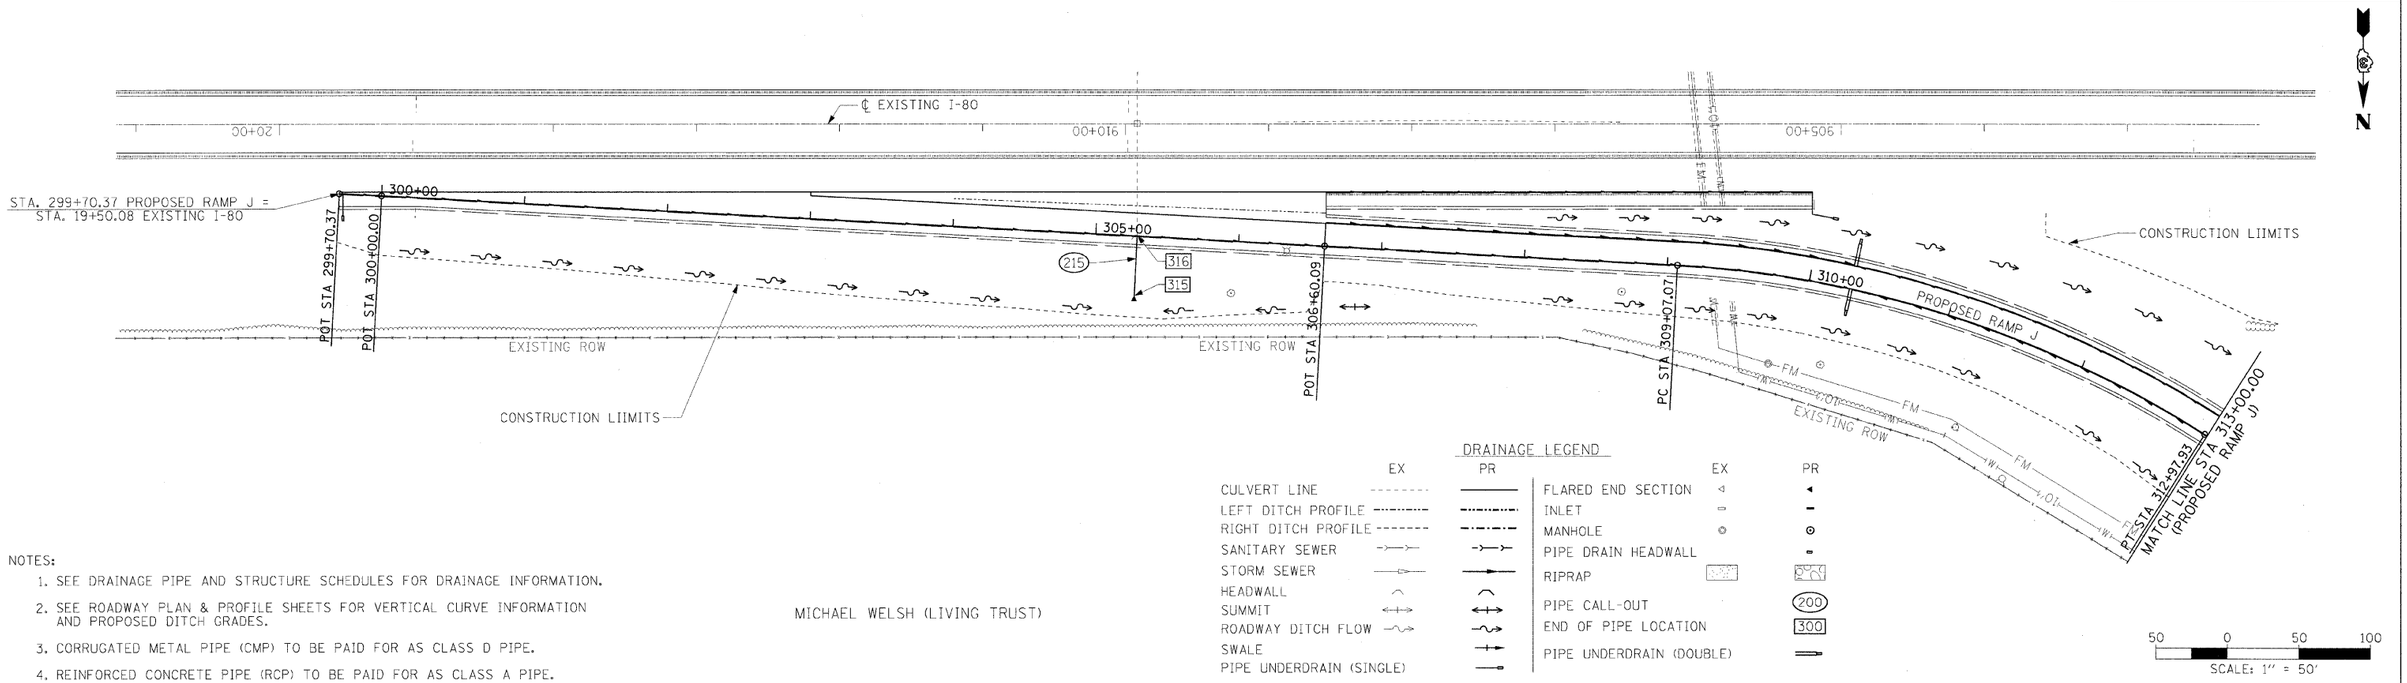

NOTES:

1. SEE DRAINAGE PIPE AND STRUCTURE SCHEDULES FOR DRAINAGE INFORMATION.
2. SEE ROADWAY PLAN & PROFILE SHEETS FOR VERTICAL CURVE INFORMATION AND PROPOSED DITCH GRADES.
3. CORRUGATED METAL PIPE (CMP) TO BE PAID FOR AS CLASS D PIPE.
4. REINFORCED CONCRETE PIPE (RCP) TO BE PAID FOR AS CLASS A PIPE.

PLAN — SURVEYED / PLOTTED / ALIGNMENT CHECKED / R.T. OF WAY CHECKED / CADD FILE NAME — NOTE BOOK NO. — BY — DATE

PROFILE — SURVEYED / PLOTTED / GRADES CHECKED / B.M. NOTED / STRUCTURE NOTATNS CHKD — NOTE BOOK NO. — BY — DATE

HANSON
Hanson Professional Services Inc.
1525 South Sixth Street
Springfield, Illinois 62703-2886
Offices Nationwide

© Copyright Hanson Professional Services Inc. 2009

MODEL NAME = RAMP J-1
PLOT DATE = 12\23\2009
FILE NAME = C:\PW_Export\C-800DRN.dgn
PLOT SCALE = 50.0000 ' / in.
USER NAME = Johns00944

LAYOUT	KET	01/12/06
DRAWN	KET	01/12/06
REVIEWED	RXC	08/31/06

DRAINAGE & UTILITIES RAMP J