CONTRACT NO. 66542

F.A.I RTE.	SECTION	COUNTY	TOTAL SHEETS	SHEET NO.
80	(50-3)HBK	LASALLE	492	206
STA. 399+69.44	TO STA. 414+00.00			
FED. ROAD DIST. NO.	ILLINOIS	FED. AID PROJECT		

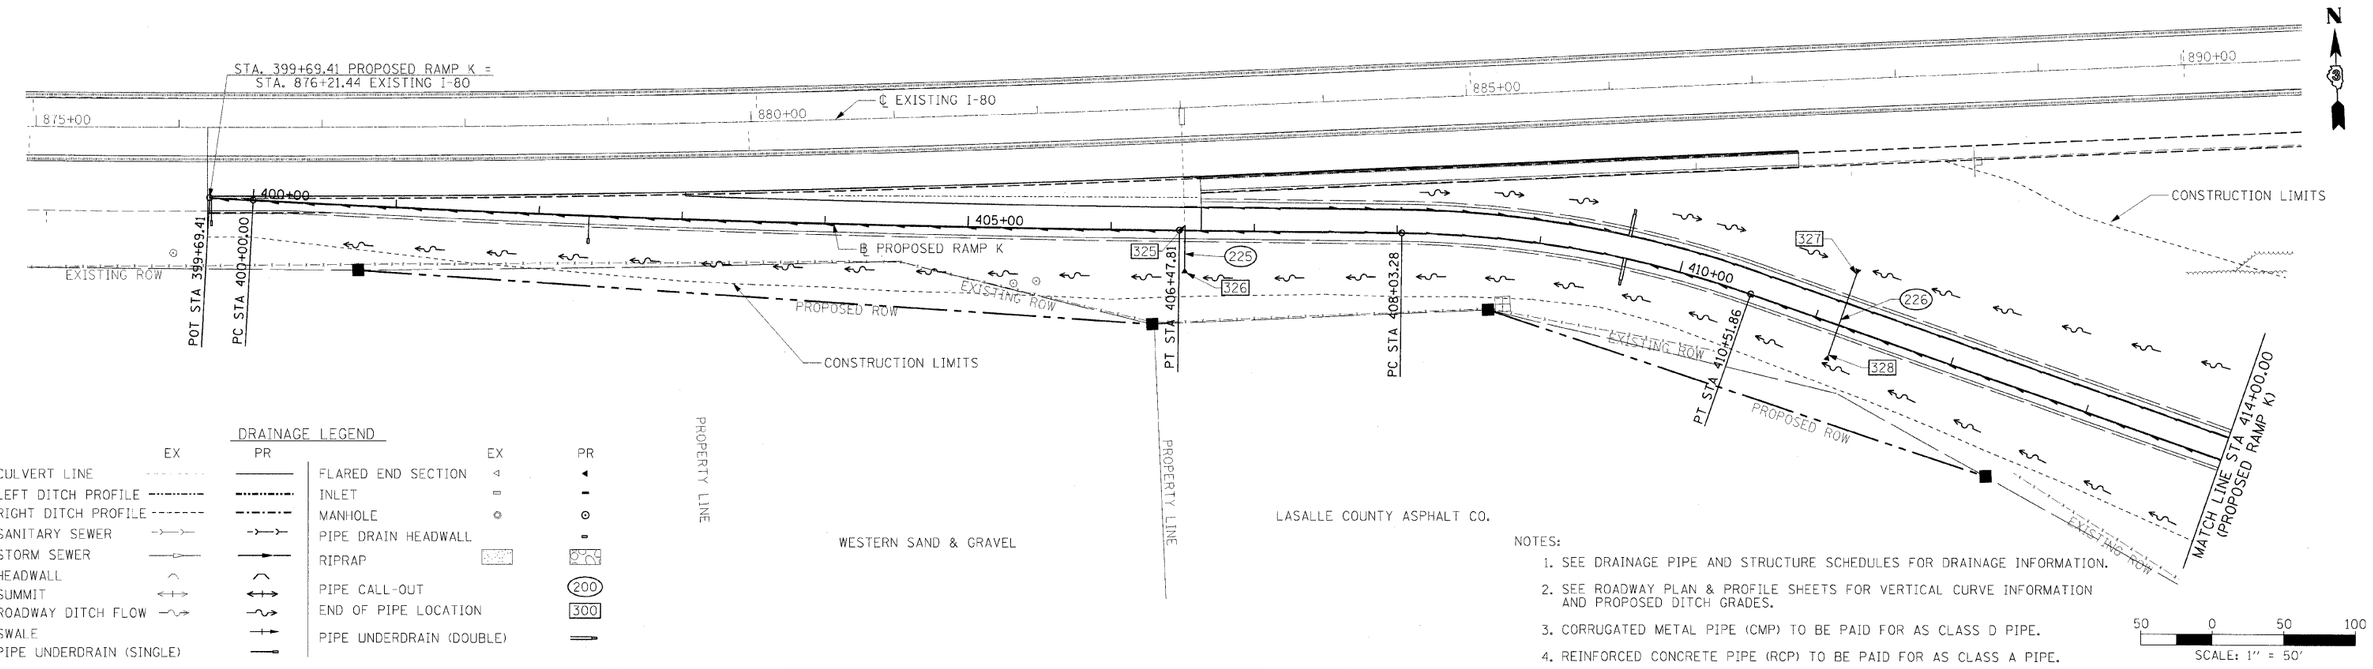

DRAINAGE LEGEND

	EX	PR		EX	PR
CULVERT LINE			FLARED END SECTION		
LEFT DITCH PROFILE			INLET		
RIGHT DITCH PROFILE			MANHOLE		
SANITARY SEWER			PIPE DRAIN HEADWALL		
STORM SEWER			RIPRAP		
HEADWALL			PIPE CALL-OUT		200
SUMMIT			END OF PIPE LOCATION		300
ROADWAY DITCH FLOW			PIPE UNDERDRAIN (DOUBLE)		
SWALE					
PIPE UNDERDRAIN (SINGLE)					

NOTES:

1. SEE DRAINAGE PIPE AND STRUCTURE SCHEDULES FOR DRAINAGE INFORMATION.
2. SEE ROADWAY PLAN & PROFILE SHEETS FOR VERTICAL CURVE INFORMATION AND PROPOSED DITCH GRADES.
3. CORRUGATED METAL PIPE (CMP) TO BE PAID FOR AS CLASS D PIPE.
4. REINFORCED CONCRETE PIPE (RCP) TO BE PAID FOR AS CLASS A PIPE.

50 0 50 100
SCALE: 1" = 50'

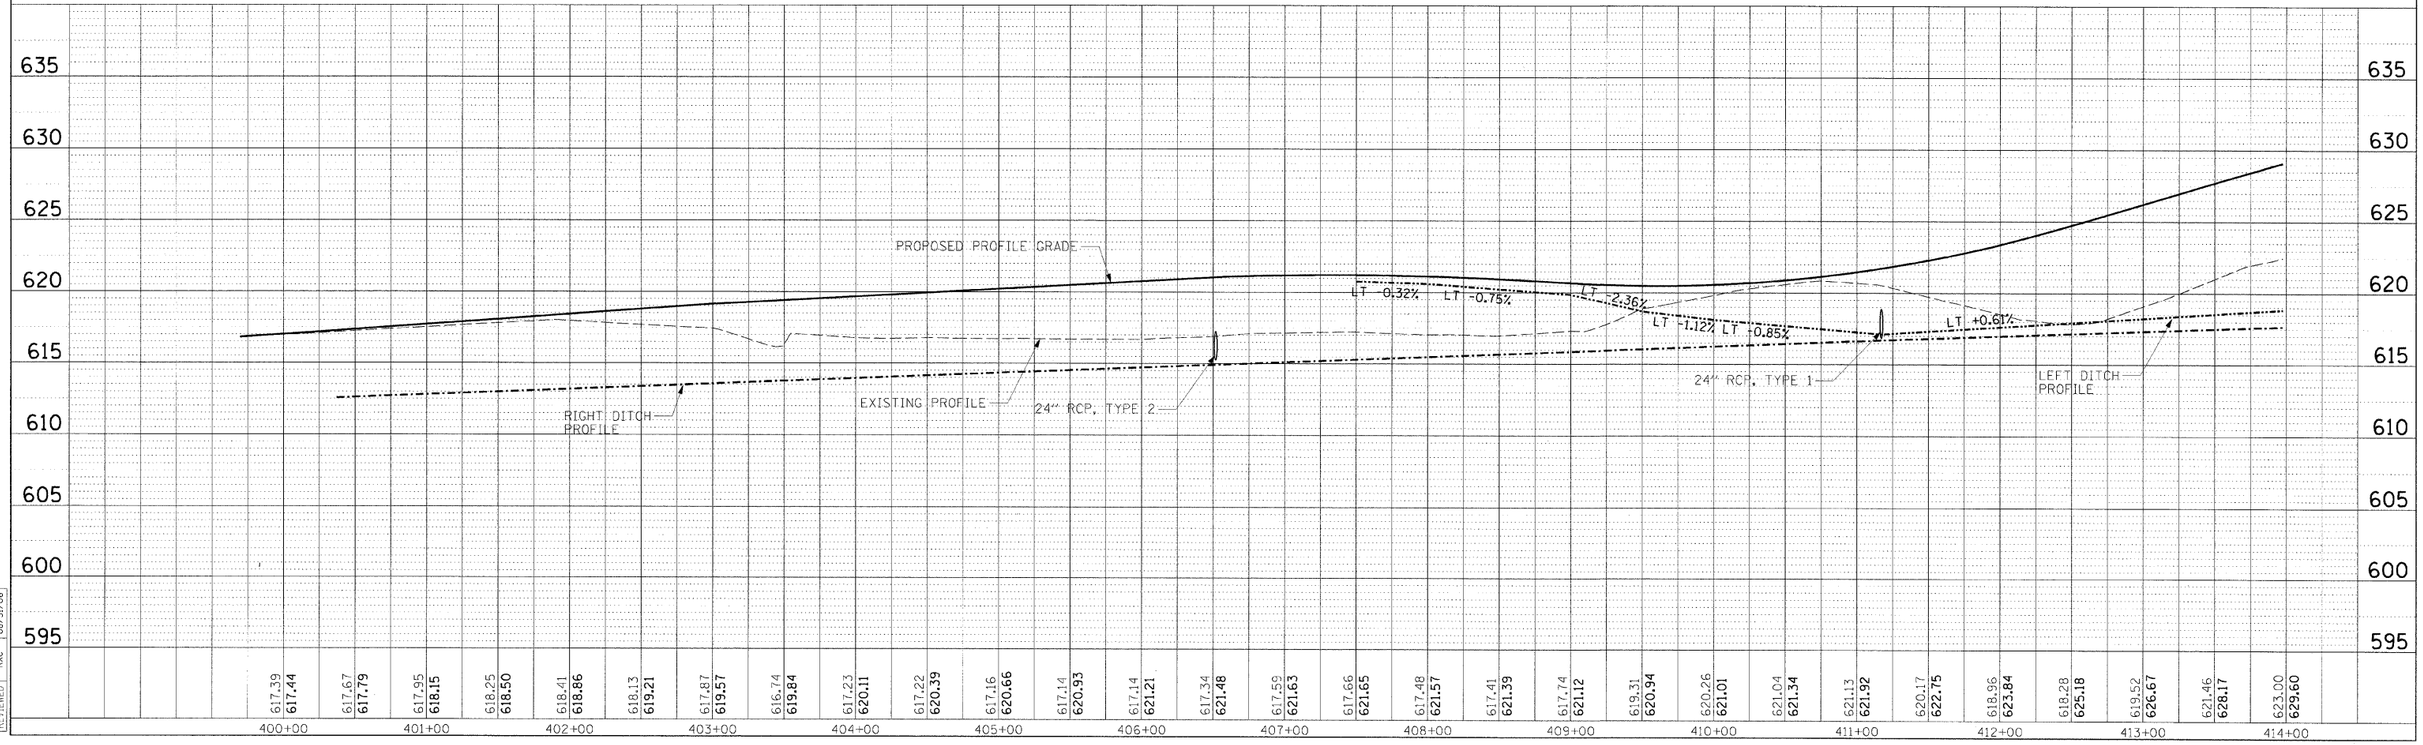

DRAINAGE & UTILITIES RAMP K

PLAN — NOTE BOOK NO. — SURVEYED / PLOTTED / ALIGNMENT CHECKED / RT. OF WAY CHECKED / CADD FILE NAME — BY — DATE

PROFILE — NOTE BOOK NO. — SURVEYED / PLOTTED / GRADES CHECKED / B.M. NOTED / STRUCTURE NOTATNS CHKD — BY — DATE

MODEL NAME = RAMP K-1
PLOT DATE = 12\23\2009
FILE NAME = C:\PW_Export\C-8000RN.dgn
PLOT SCALE = 50.0000 ' / in.
USER NAME = Johns00944

LAYOUT	KET	01/12/06
DRAWN	KET	01/12/06
REVIEWED	RKC	08/31/06

HANSON
Hanson Professional Services Inc.
1525 South Sixth Street
Springfield, Illinois 62703-2886
Offices Nationwide

© Copyright Hanson Professional Services Inc. 2009