CONTRACT NO. 66542

F.A.I RTE.	SECTION	COUNTY	TOTAL SHEETS	SHEET NO.
80	(50-3)HBK	LASALLE	492	211
STA. 109+50.00		TO STA. 124+50.00		
FED. ROAD DIST. NO.	ILLINOIS	FED. AID PROJECT		

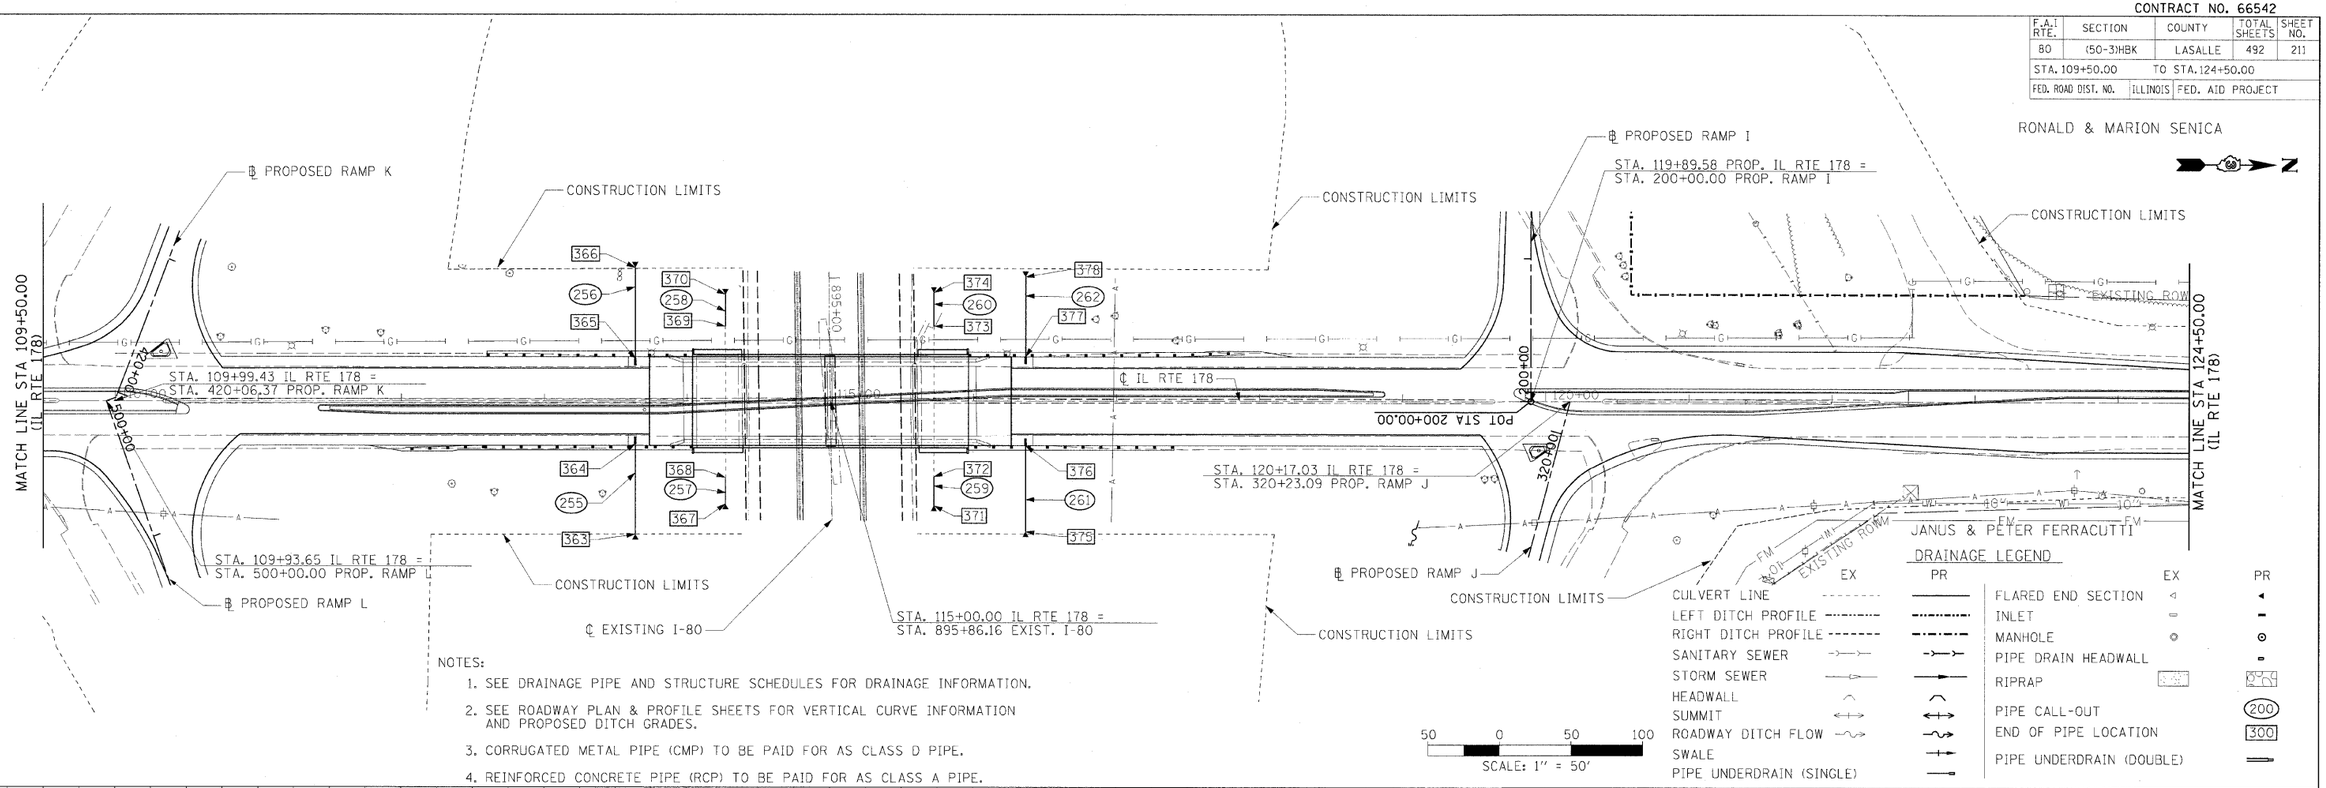

NOTES:

1. SEE DRAINAGE PIPE AND STRUCTURE SCHEDULES FOR DRAINAGE INFORMATION.
2. SEE ROADWAY PLAN & PROFILE SHEETS FOR VERTICAL CURVE INFORMATION AND PROPOSED DITCH GRADES.
3. CORRUGATED METAL PIPE (CMP) TO BE PAID FOR AS CLASS D PIPE.
4. REINFORCED CONCRETE PIPE (RCP) TO BE PAID FOR AS CLASS A PIPE.

50 0 50 100
SCALE: 1" = 50'

DRAINAGE LEGEND

	EX	PR
CULVERT LINE	----------	———
LEFT DITCH PROFILE	-·-·-·-	-·-·-·-
RIGHT DITCH PROFILE	----------	-·-·-·-
SANITARY SEWER	-○-○-	-○-○-
STORM SEWER	—○—	—●—
HEADWALL	⌒	⌒
SUMMIT	↔	↔
ROADWAY DITCH FLOW	~→	~→
SWALE		→→
PIPE UNDERDRAIN (SINGLE)		——

	EX	PR
FLARED END SECTION	◁	◀
INLET	▭	▬
MANHOLE	⊙	⊙
PIPE DRAIN HEADWALL		▬
RIPRAP		
PIPE CALL-OUT	(200)	(200)
END OF PIPE LOCATION	[300]	[300]
PIPE UNDERDRAIN (DOUBLE)		═══

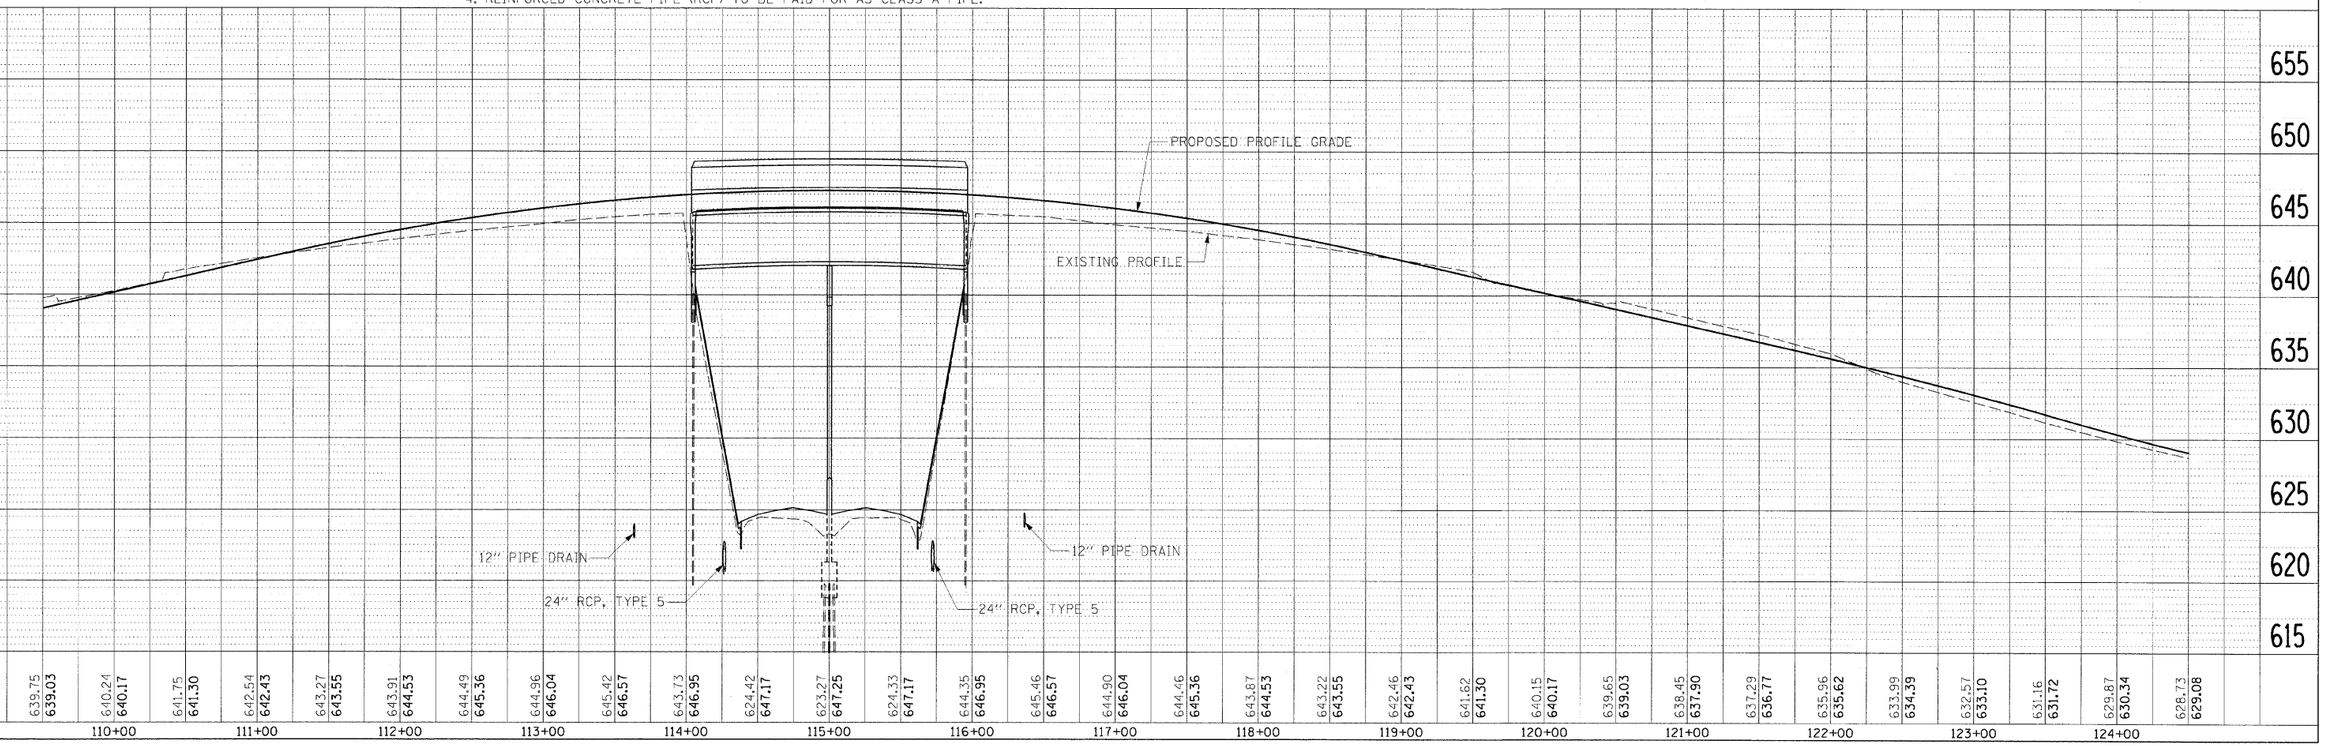

DRAINAGE & UTILITIES IL RTE 178

© Copyright Hanson Professional Services Inc. 2009

HANSON
Hanson Professional Services Inc.
1525 South Sixth Street
Springfield, Illinois 62703-2886
Offices Nationwide

PLAN — SURVEYED / PLOTTED / ALIGNMENT CHECKED / GRADES CHECKED / CADD FILE NAME / NOTE BOOK / NO. / BY / DATE

PROFILE — SURVEYED / PLOTTED / GRADES CHECKED / NOTE BOOK / NO. / STRUCTURE NO(S)/ATH'S SHKD / BY / DATE

MODEL NAME = IL RTE 178-3
PLOT DATE = 12-23-2009
FILE NAME = C:\PW_Export\C-6820DRN.dgn
PLOT SCALE = 50.0000 ' / in.
USER NAME = Johnsd0944

LAYOUT	KET	01/12/06
DRAWN	KET	01/12/06
REVIEWED	RxC	08/31/06