CONTRACT NO. 66542

F.A. RTE.	SECTION	COUNTY	TOTAL SHEETS	SHEET NO.
80	50-3HBK	LASALLE	492	336
STA. 407+50.00		TO STA. 408+50.00		
FED. ROAD DIST. NO.	ILLINOIS	FED. AID PROJECT		

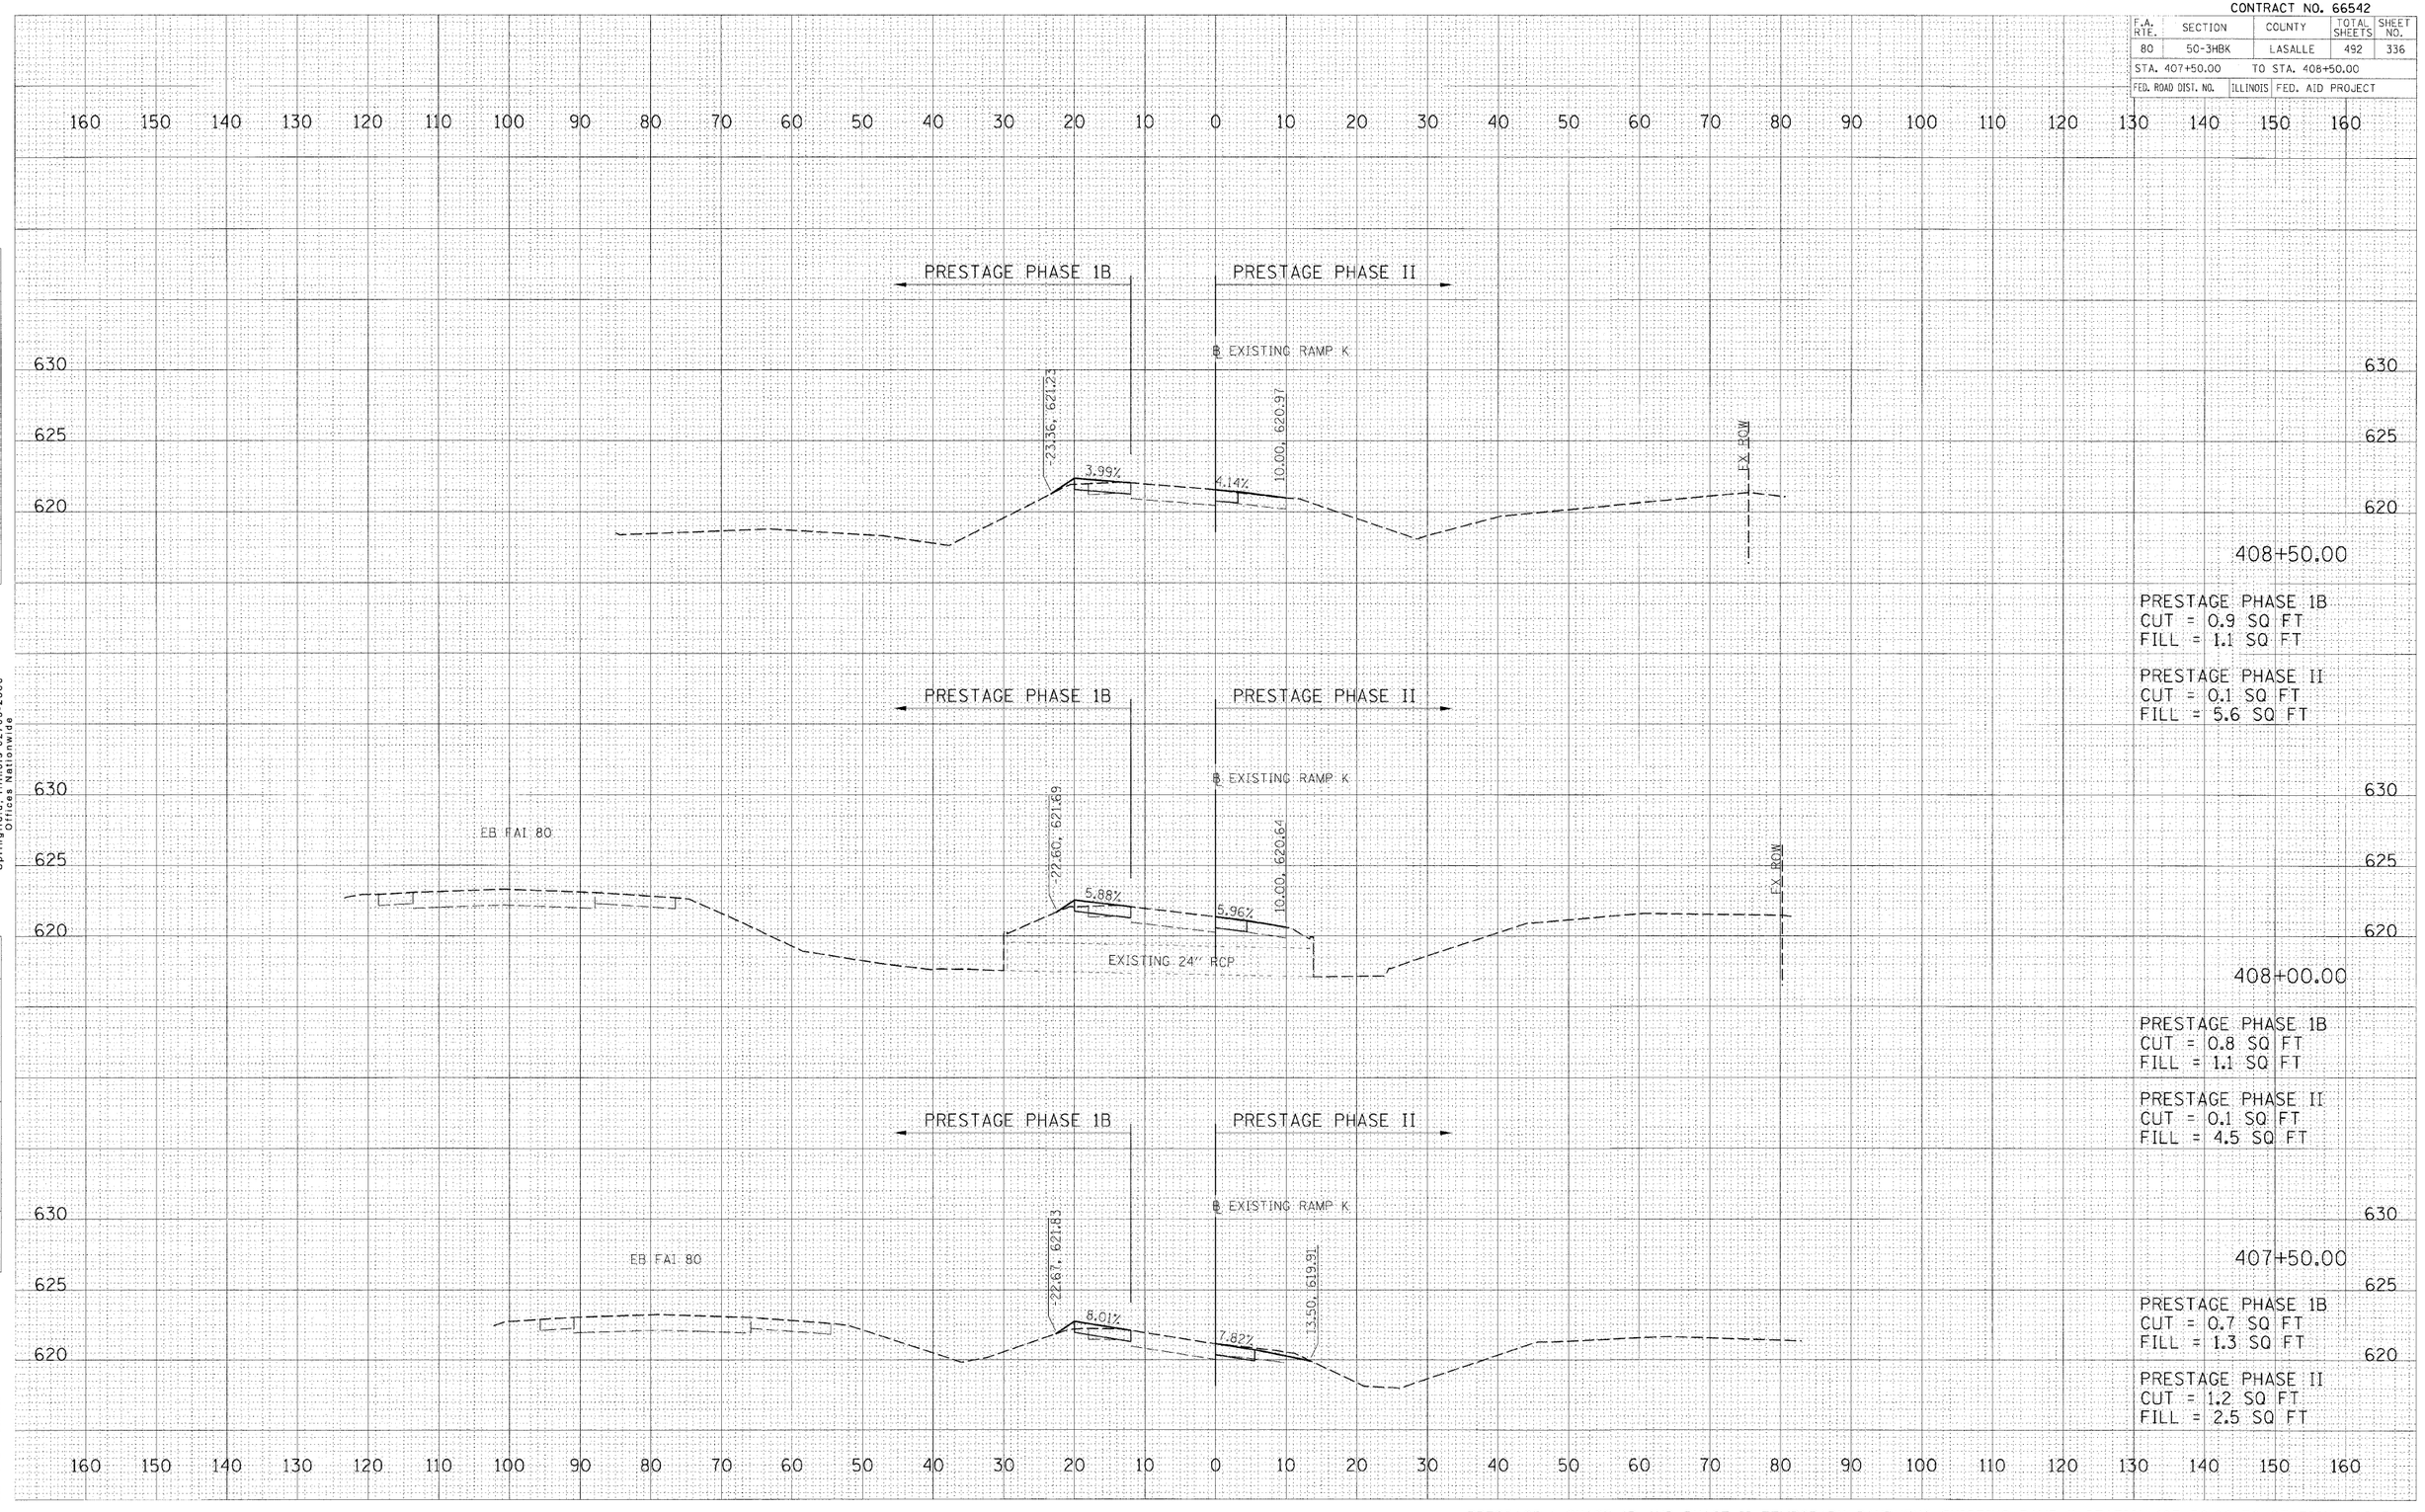

PRESTAGE 1 PHASE 1B AND PHASE II TEMPORARY PAVEMENT EXISTING RAMP K STATION 407+50.00 TO STATION 408+50.00

BY	DATE
FINAL SURVEY NOTE BOOK	SURVEYED 5/2010 PLOTTED TEMPLATE AREAS CHECKED
ORIGINAL SURVEY NOTE BOOK	SURVEYED 12/2007 PLOTTED 12/2007 TEMPLATE Hansen AREAS CHECKED

© Copyright Hanson Professional Services Inc. 2009

HANSON
Hanson Professional Services Inc.
1525 South Sixth Street
Springfield, Illinois 62703-2886
Offices Nationwide

PLOT DATE = 12-23-2009
FILE NAME = i:\PS_gba\2552015\CADD\Road\Sheets\Ramp K Prestage 1 Phase 1B and Phase II Temporary Pavement.dgn
PLOT SCALE = 10.0000 ' / in.
USER NAME = Johnsdbw