CONTRACT NO. 66542

F.A. RTE.	SECTION	COUNTY	TOTAL SHEETS	SHEET NO.
80	50-3HBK	LASALLE	492	337
STA. 409+00.00		TO STA. 410+00.00		
FED. ROAD DIST. NO.	ILLINOIS	FED. AID PROJECT		

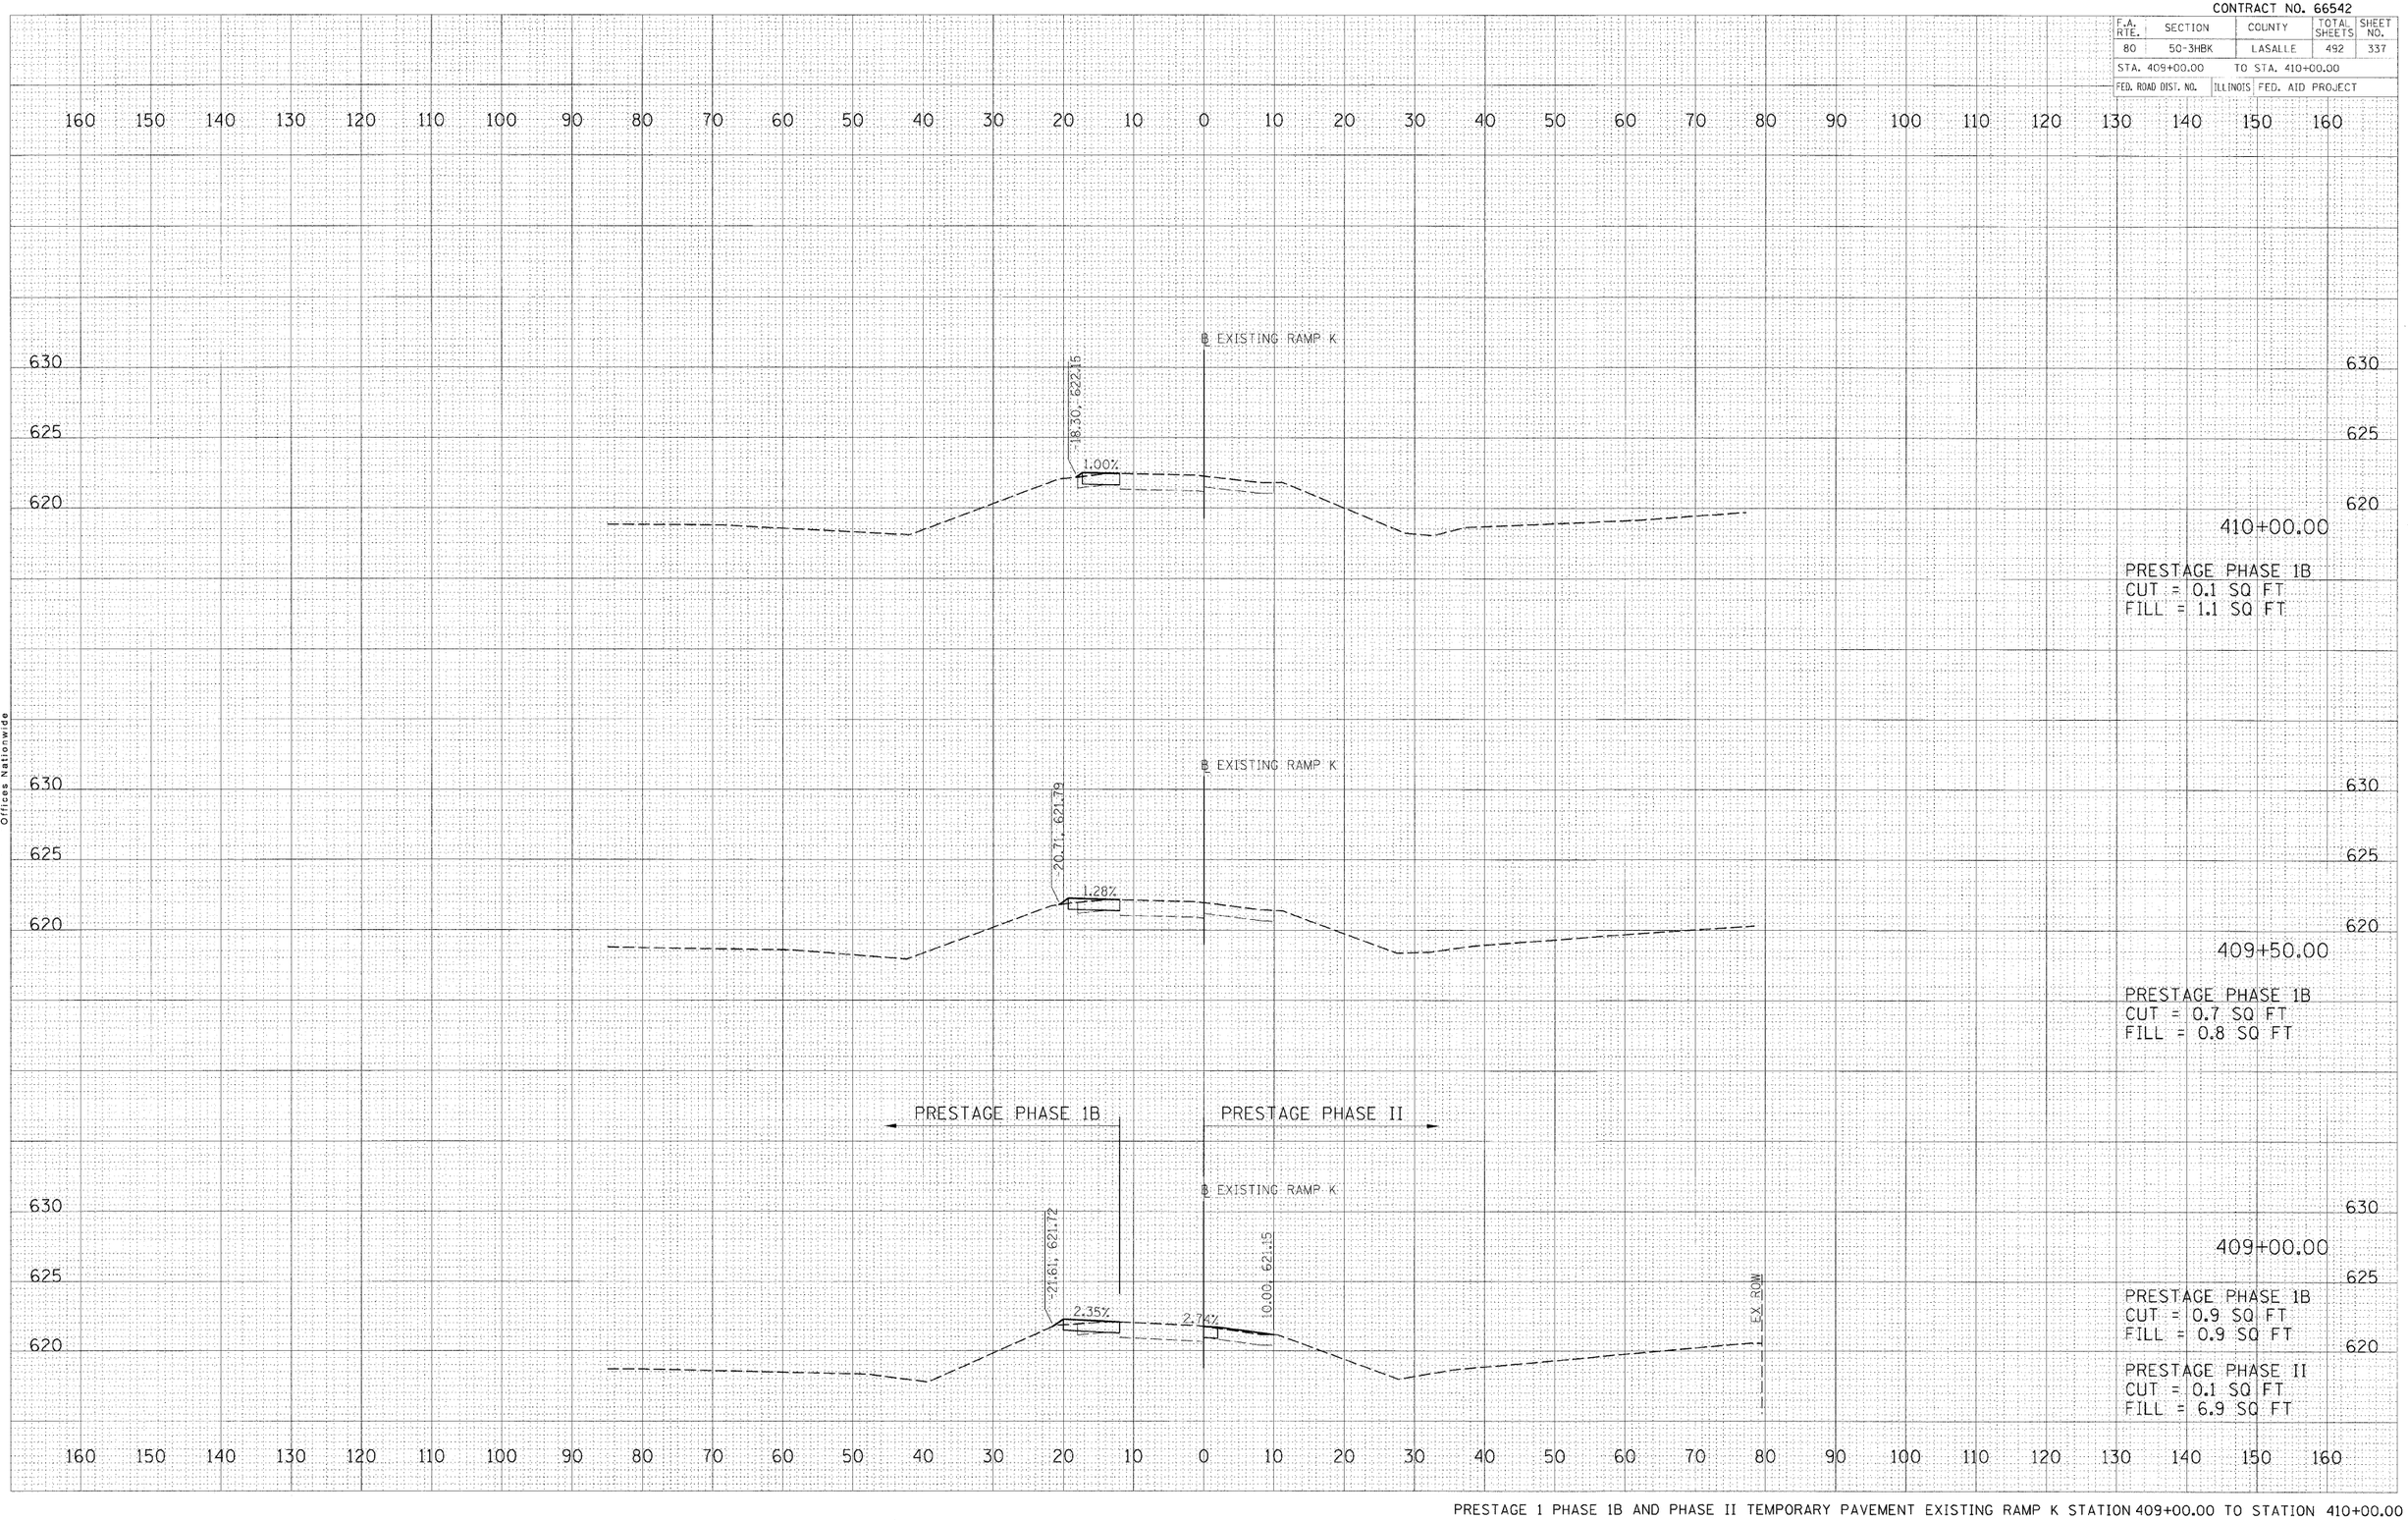

PRESTAGE 1 PHASE 1B AND PHASE II TEMPORARY PAVEMENT EXISTING RAMP K STATION 409+00.00 TO STATION 410+00.00

FINAL SURVEY	BY	DATE
SURVEYED		
PLOTTED		
NOTE BOOK TEMPLATE		
AREAS		
NO. AREAS CHECKED		

ORIGINAL SURVEY	BY	DATE
SURVEYED		
PLOTTED		
NOTE BOOK TEMPLATE		
AREAS		
NO. AREAS CHECKED		

HANSON
Hanson Professional Services Inc.
1525 South Sixth Street
Springfield, Illinois 62703-2886
Offices Nationwide

© Copyright Hanson Professional Services Inc. 2009

PLOT DATE = 12\23\2009
FILE NAME = I:\25_Jobs\25S2015\CADD\Road\Sheets\TX-12-PRESTAGE-1B.dgn
PLOT SCALE = 10.0000 / in.
USER NAME = Jonathan Wyatt