CONTRACT NO. 66542

F.A. RTE.	SECTION	COUNTY	TOTAL SHEETS	SHEET NO.
			492	357

STA. 133+00.00 TO STA.

FED. ROAD DIST. NO. | ILLINOIS | FED. AID PROJECT

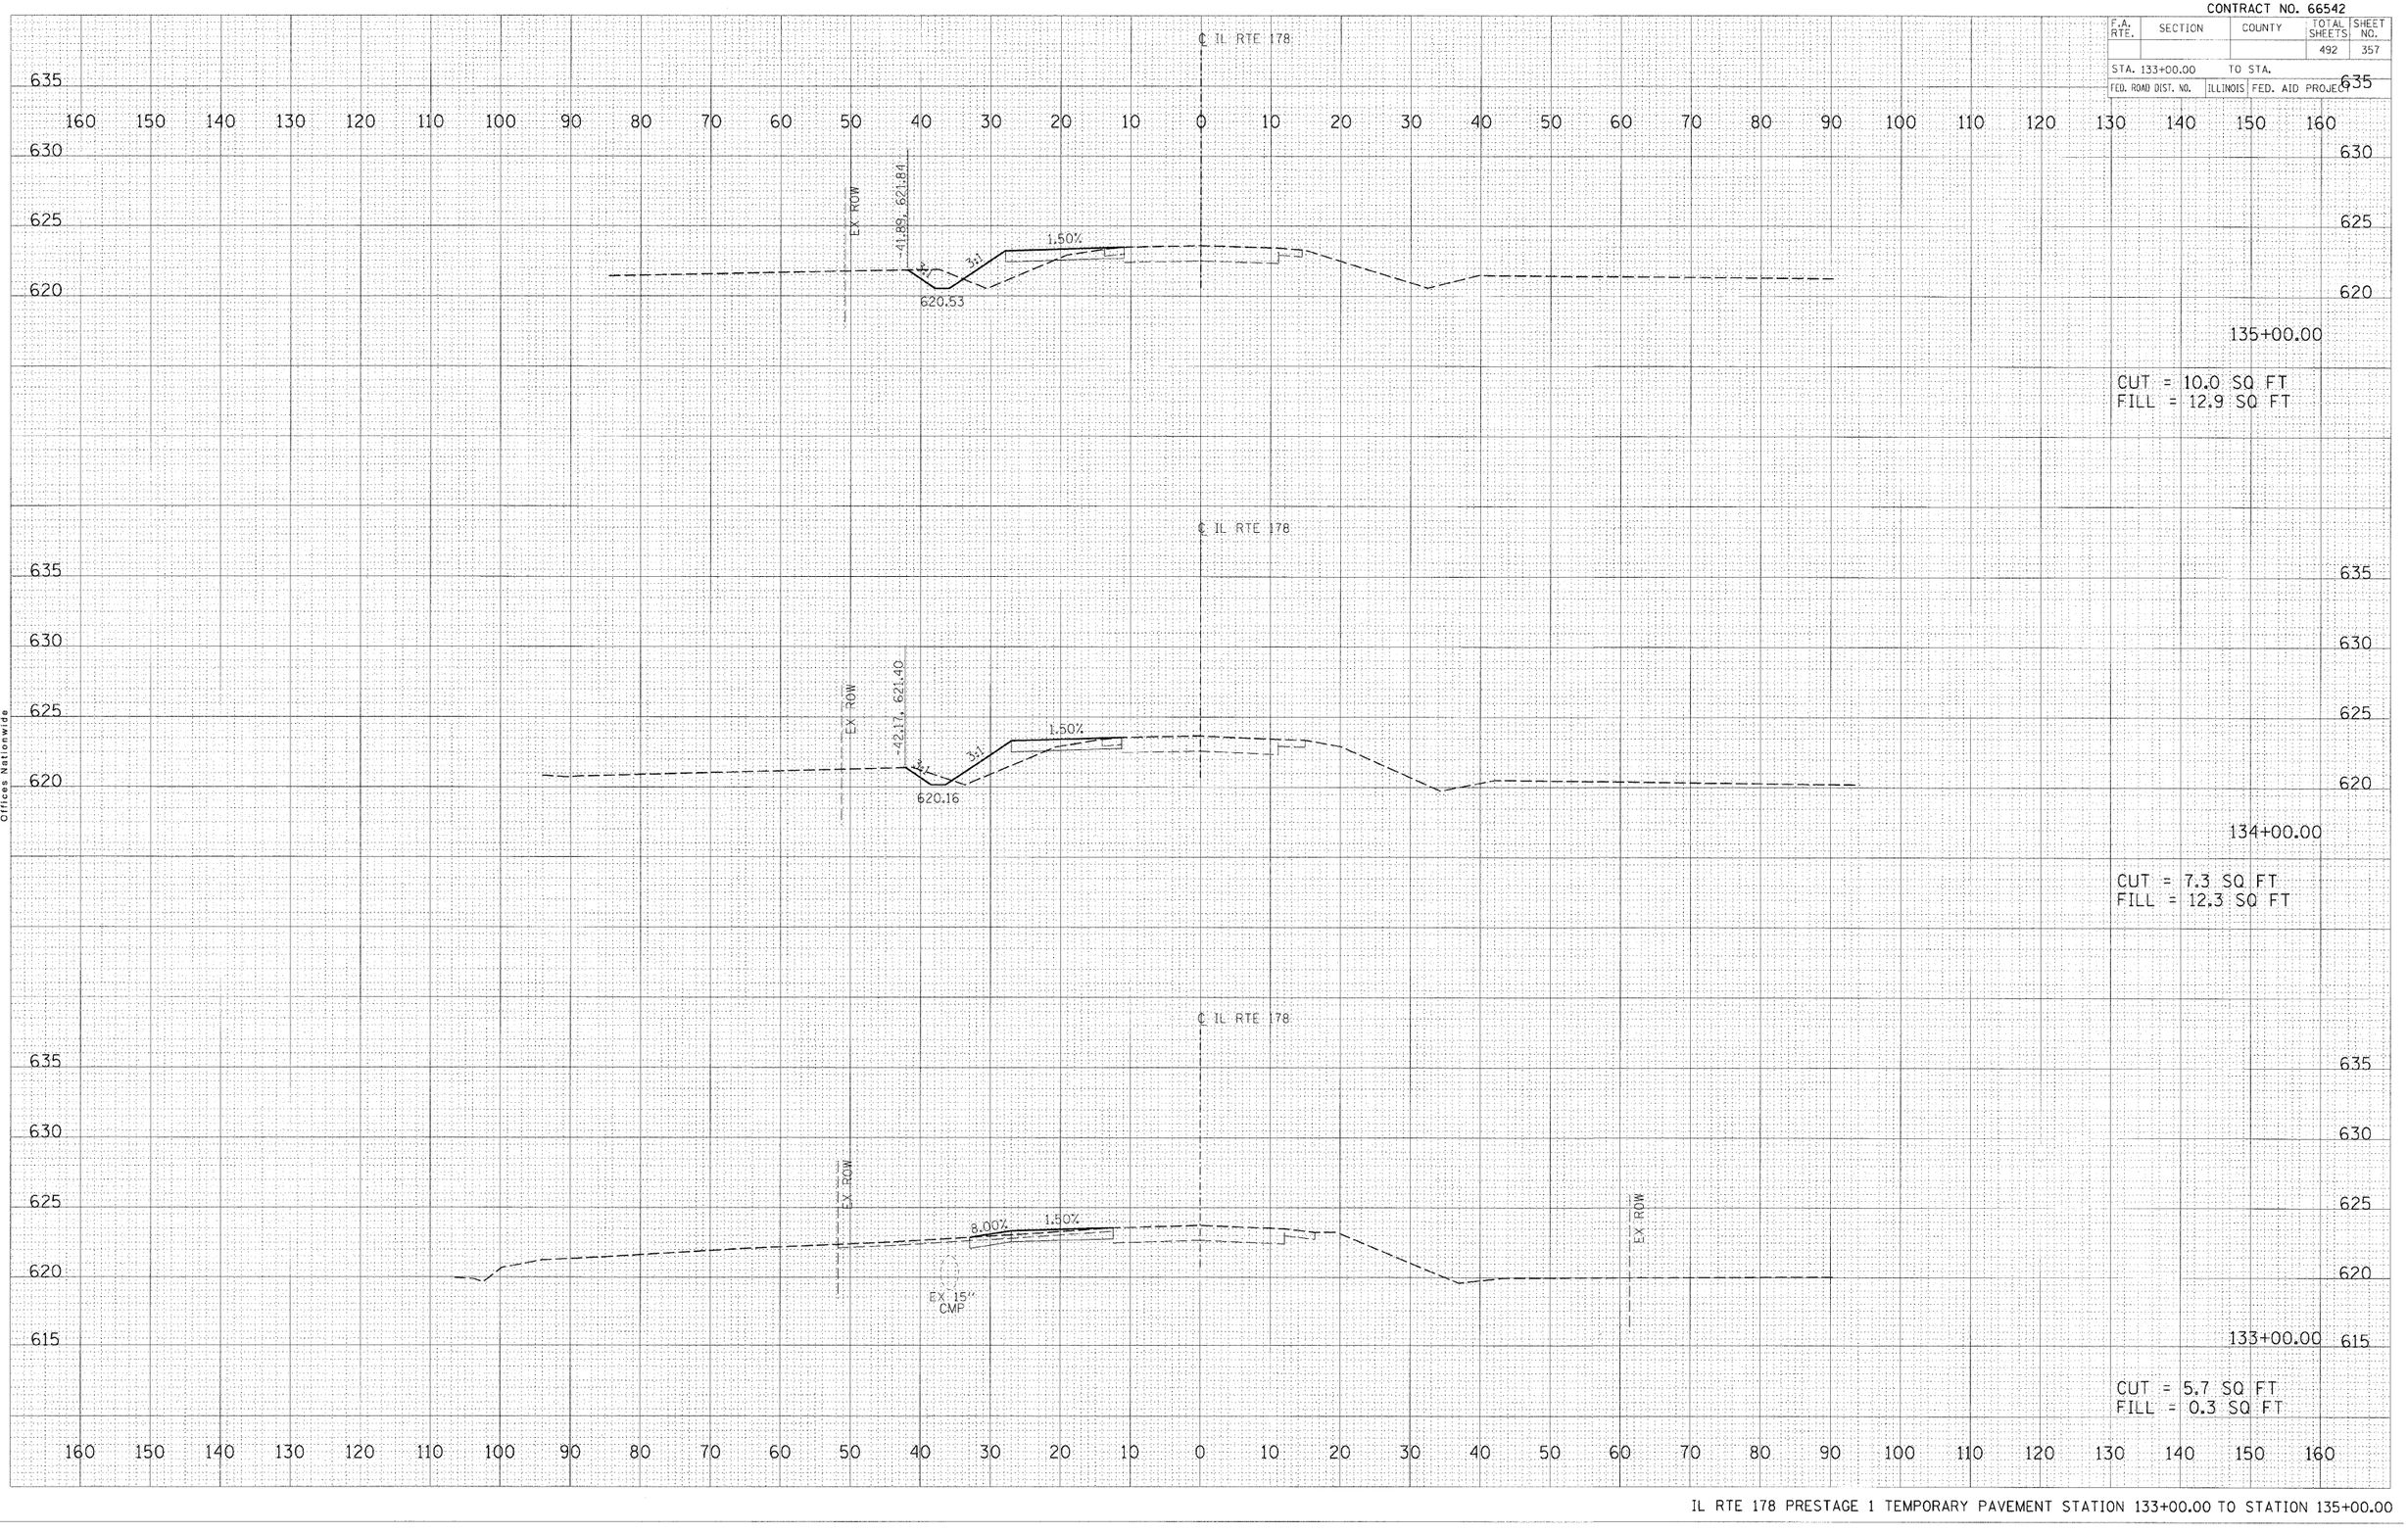

IL RTE 178 PRESTAGE 1 TEMPORARY PAVEMENT STATION 133+00.00 TO STATION 135+00.00

© Copyright Hanson Professional Services Inc. 2009

HANSON
Hanson Professional Services Inc.
1525 South Sixth Street
Springfield, Illinois 62703-2886
Offices Nationwide

FINAL SURVEY | NOTE BOOK NO. | SURVEYED | PLOTTED | TEMPLATE | AREAS | AREAS CHECKED | BY | DATE

ORIGINAL SURVEY | NOTE BOOK NO. | SURVEYED | PLOTTED | TEMPLATE | AREAS | AREAS CHECKED | BY | DATE

PLOT DATE = 12\23\2009
FILE NAME = i:\05jobs\05S2015\CADD\Road\Sheets\TEMPLATE.dgn
PLOT SCALE = 10.0000 ' / in.
USER NAME = Johns00944