CONTRACT NO. 66542

F.A. RTE.	SECTION	COUNTY	TOTAL SHEETS	SHEET NO.
80	50-3HBK	LASALLE	492	378
STA. 25+00.00		TO STA. 26+00.00		
FED. ROAD DIST. NO.	ILLINOIS	FED. AID PROJECT		

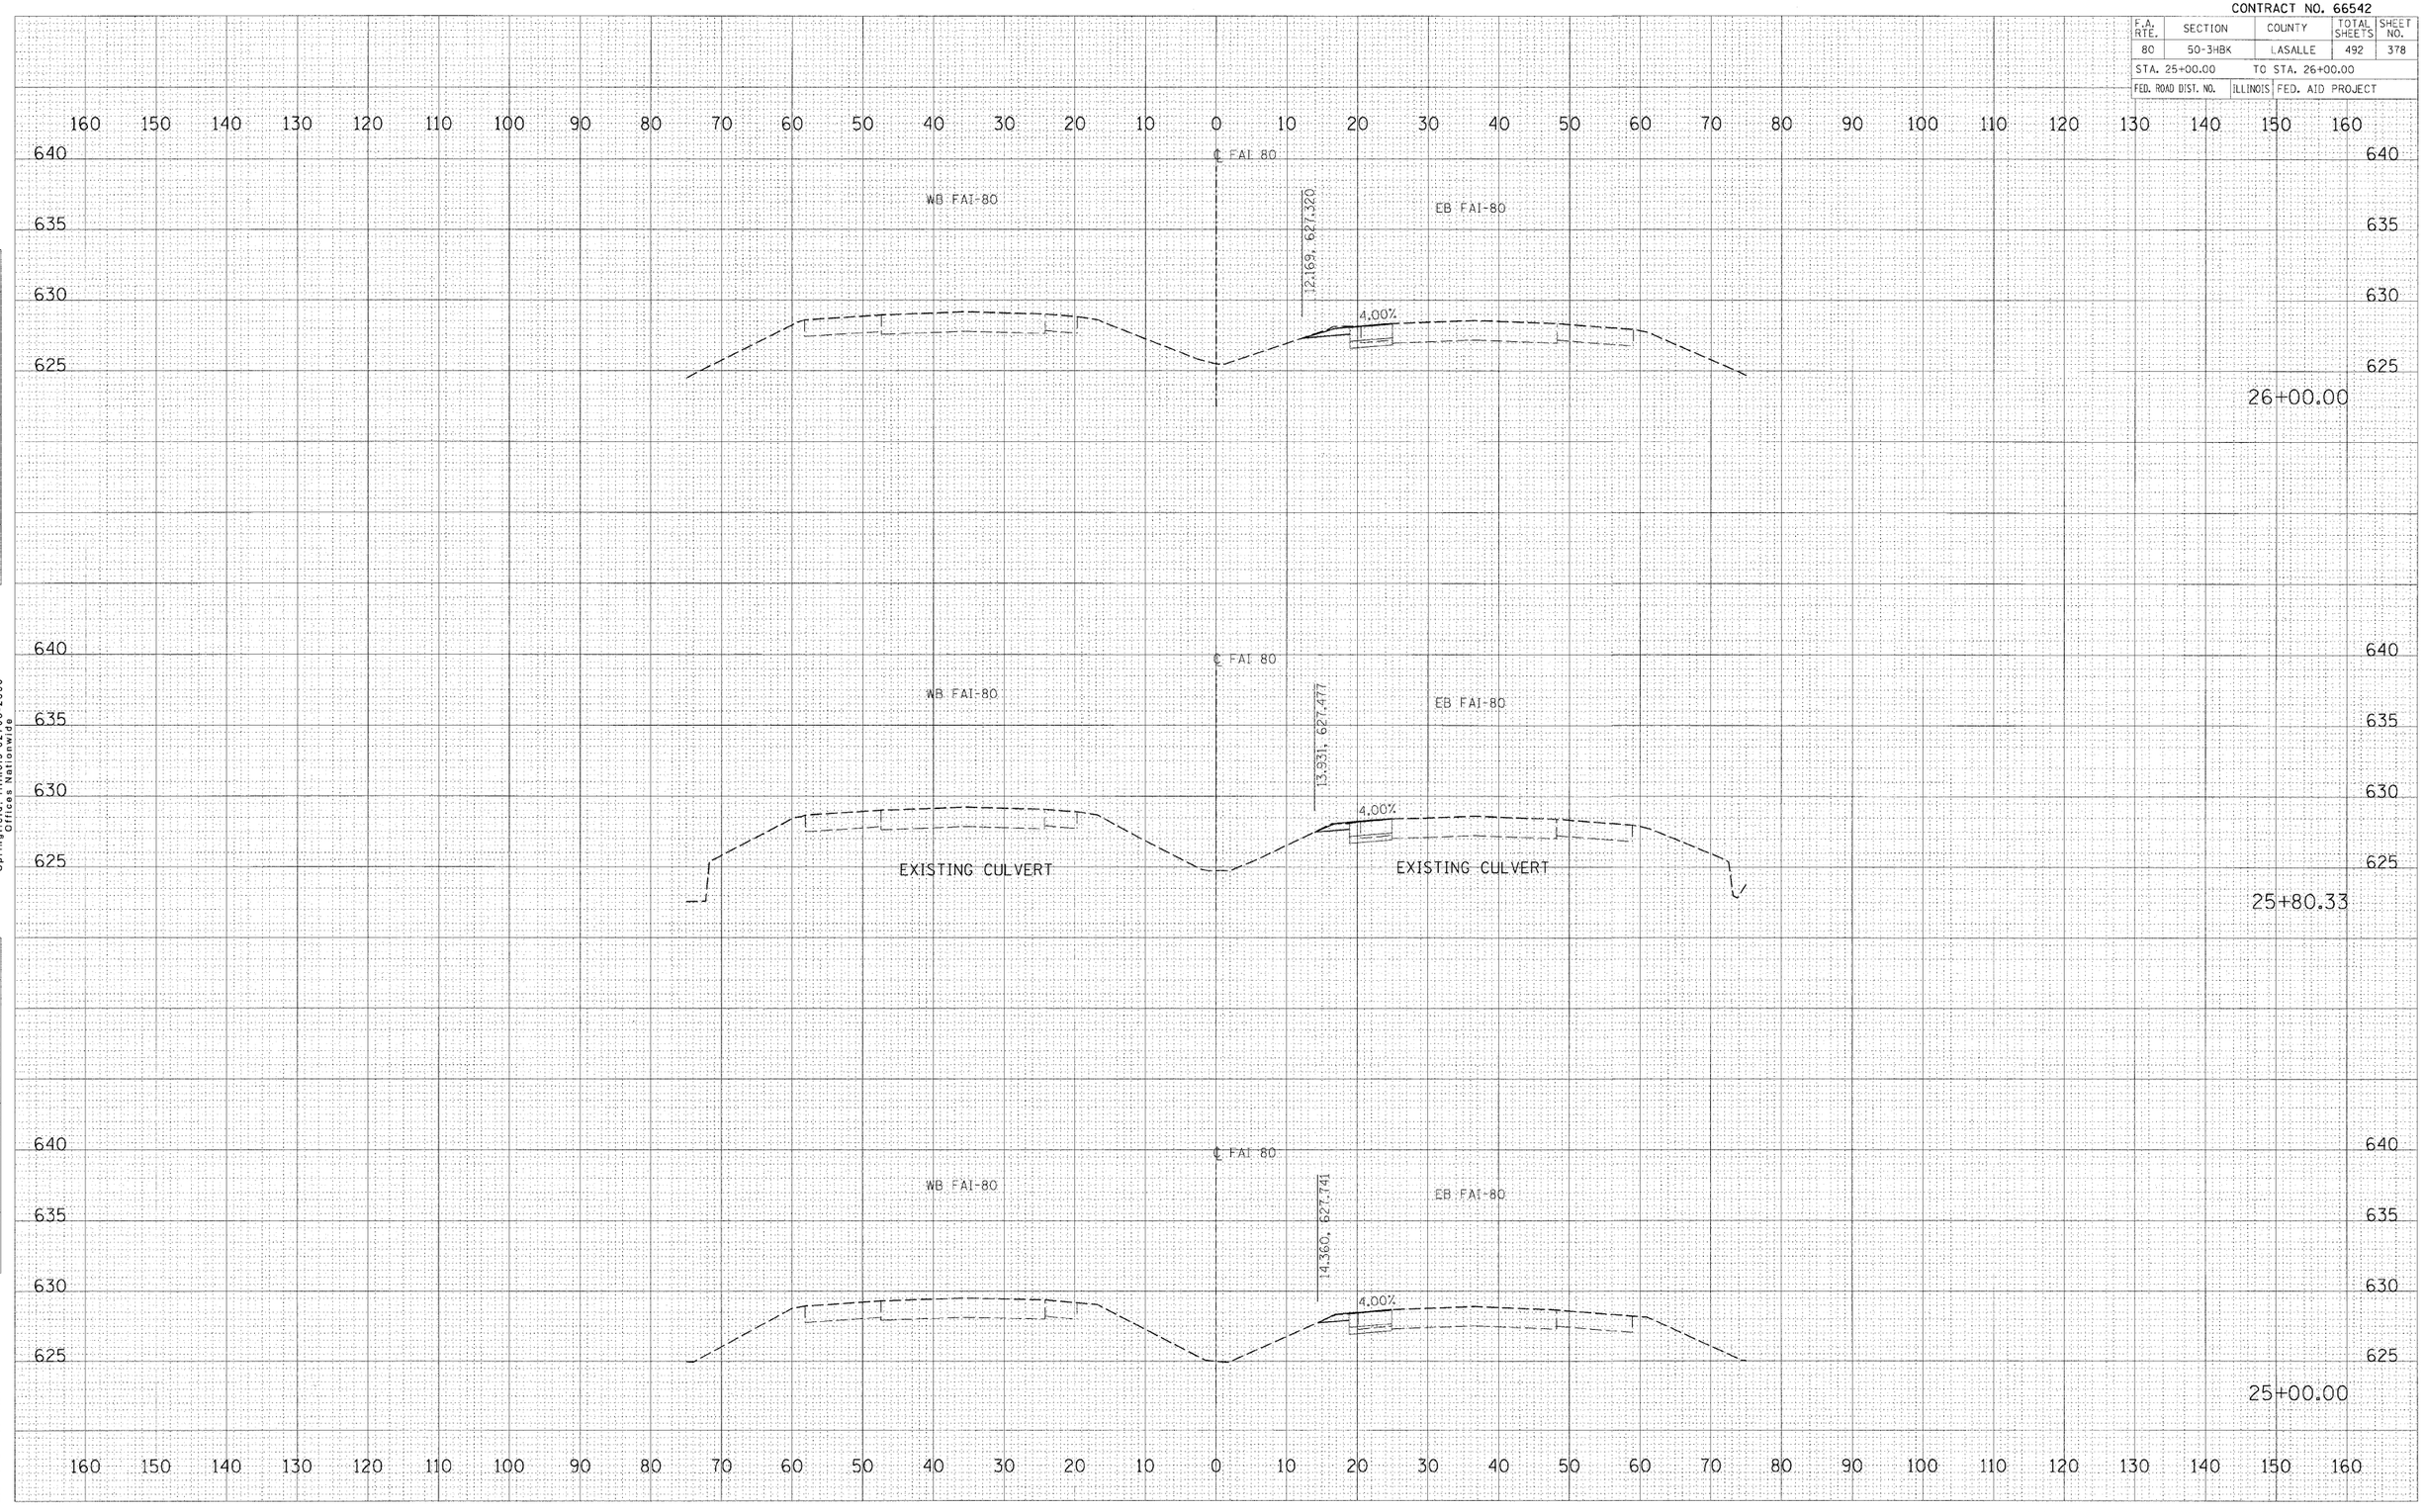

FAI 80 STATION 25+00.00 TO STATION 26+00.00

(C) Copyright Hanson Professional Services Inc. 2009

HANSON
Hanson Professional Services Inc.
1525 South Sixth Street
Springfield, Illinois 62703-2886
Offices Nationwide

FINAL SURVEY | NOTE BOOK | NO. | BY | DATE | SURVEYED | DRAWN | TRACED | DESIGNED | QUANTITIES | CHECKED | AREAS | AREAS CHECKED

ORIGINAL SURVEY | NOTE BOOK | NO. | BY | DATE | SURVEYED | DRAWN | TRACED | DESIGNED | QUANTITIES | CHECKED | AREAS | AREAS CHECKED

PLOT DATE = 12\23\2009
FILE NAME = i:\PDsjobs\065520\ls\ROD\Road\Sheets\FAI 080ESTA.dgn
PLOT SCALE = 10.2048 ' / in.
USER NAME = JohnsonM44