CONTRACT NO. 66542

F.A. RTE.	SECTION	COUNTY	TOTAL SHEETS	SHEET NO.
			492	388

STA. 212+50.00 TO STA. 213+50.00

FED. ROAD DIST. NO. | ILLINOIS | FED. AID PROJECT

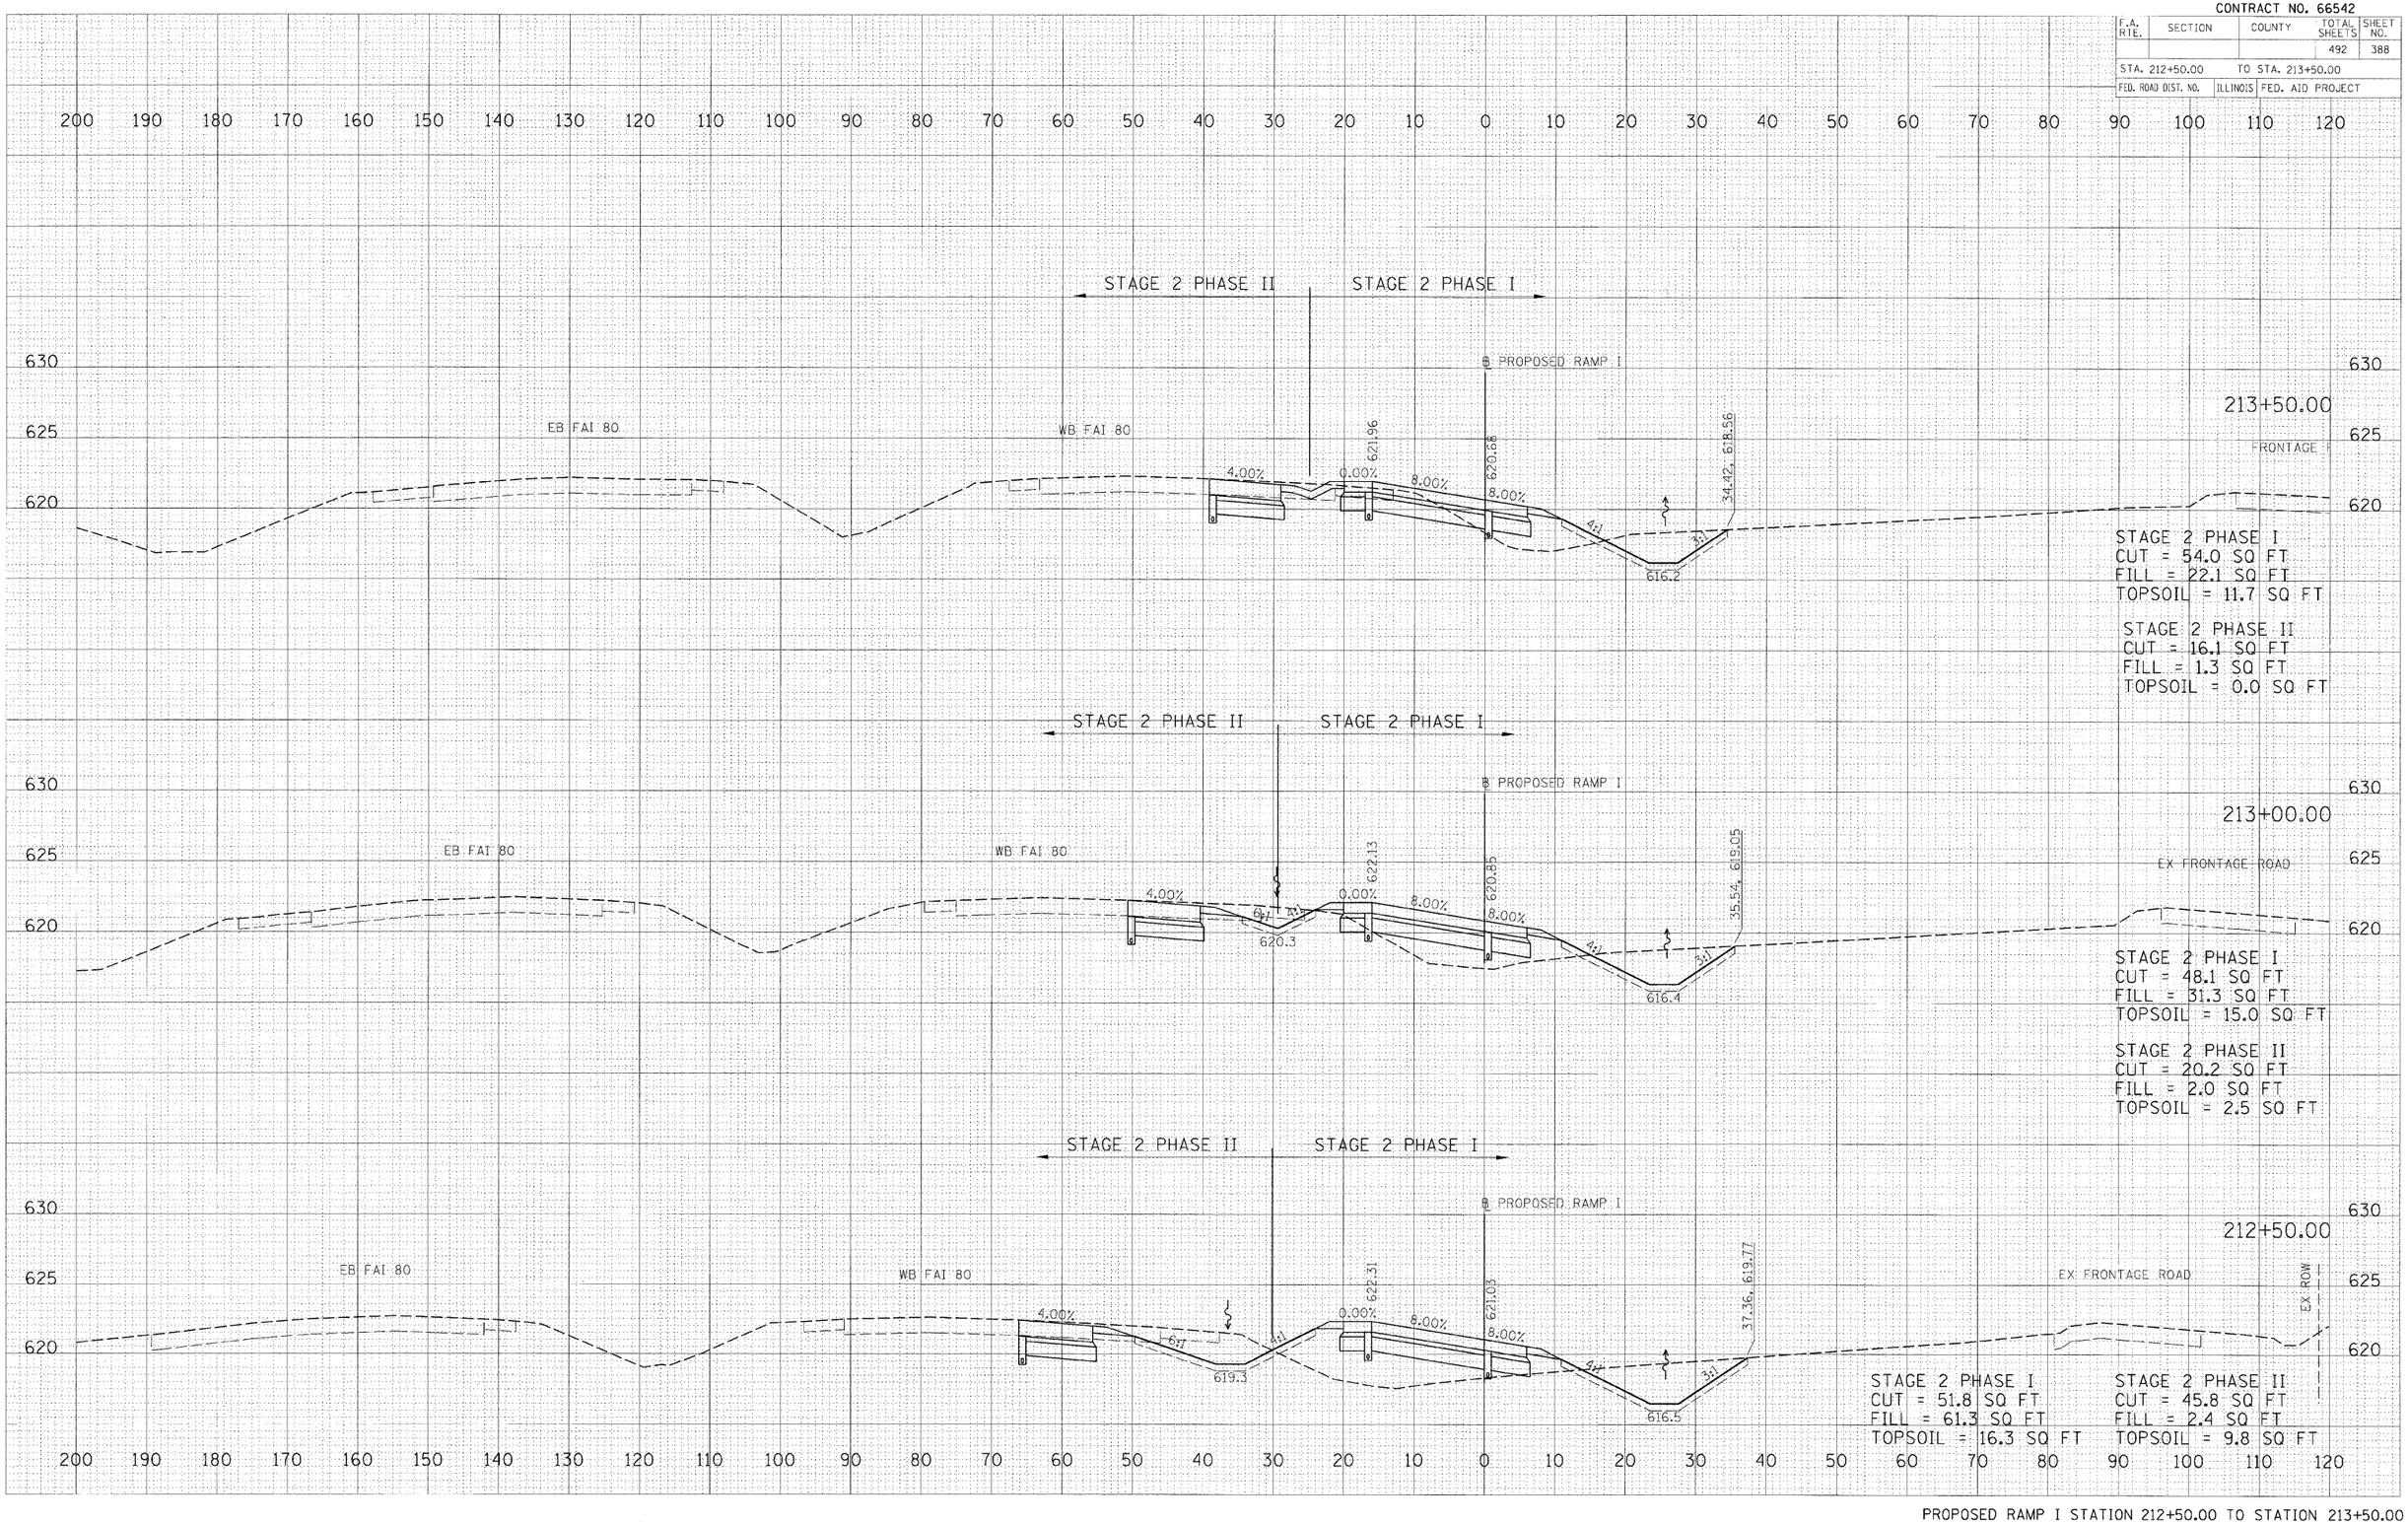

PROPOSED RAMP I STATION 212+50.00 TO STATION 213+50.00

FINAL SURVEY	SUPERVISED / COMPUTED / PLOTTED / TEMPLATE / AREAS / AREAS CHECKED	BY	DATE
NOTE BOOK NO.			

ORIGINAL SURVEY	SUPERVISED / COMPUTED / PLOTTED / TEMPLATE / AREAS / AREAS CHECKED	BY	DATE
NO.			

PLOT DATE = 12\23\2009
FILE NAME = I:\245jobs\R552015\CADD\Road\Sheets\RMPI01.dgn
PLOT SCALE = 10.0000 ' / in.
USER NAME = Jones0004