CONTRACT NO. 66542

F.A. RTE.	SECTION	COUNTY	TOTAL SHEETS	SHEET NO.
			492	390

STA. 215+00.00 TO STA. 216+00.00

FED. ROAD DIST. NO. | ILLINOIS | FED. AID PROJECT

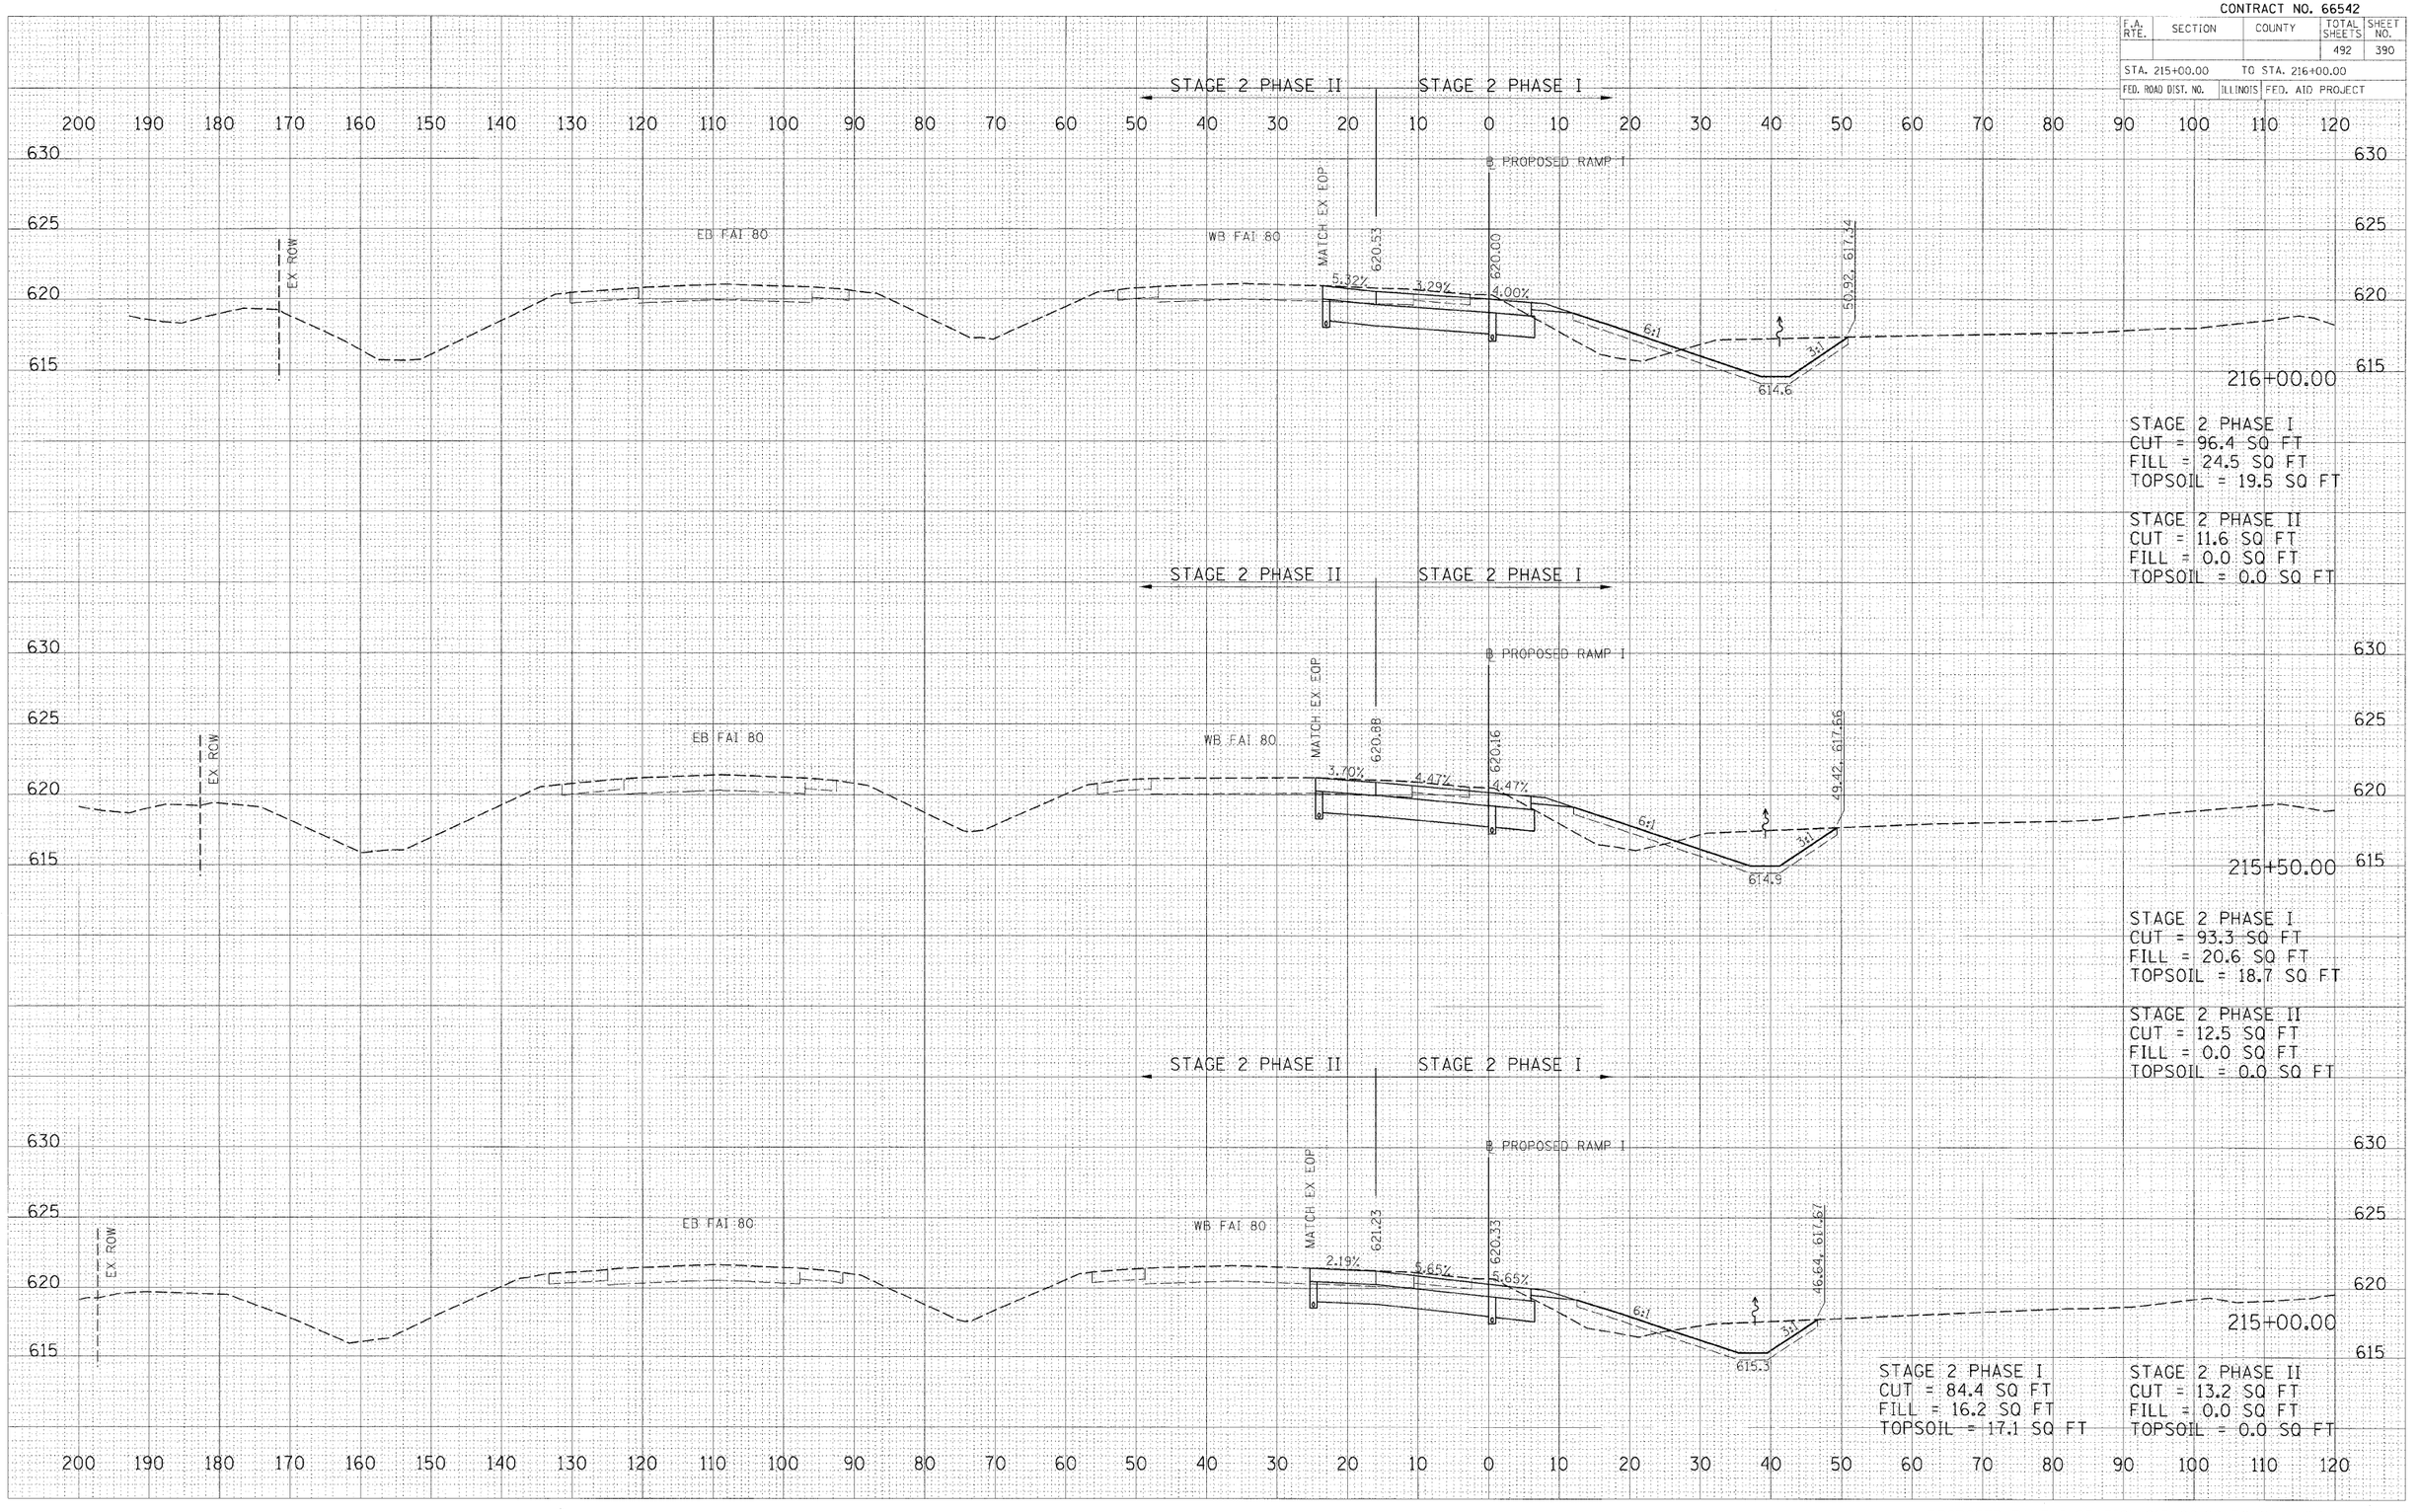

PROPOSED RAMP I STATION 215+00.00 TO STATION 216+00.00

FINAL SURVEY	NOTE BOOK	NO.
	TEMPLATE	
	AREAS	
	AREAS CHECKED	

ORIGINAL SURVEY	SURVEYED	BY	DATE
	PLOTTED		
	TEMPLATE		
	AREAS		
	AREAS CHECKED		

PLOT DATE = 12\23\2009
FILE NAME = i:\05jobs\05528151\CADD\Roadway\Sheets\RAMP I PROFILE.dgn
PLOT SCALE = 10.0000 ' / in.
USER NAME = John-d69944