CONTRACT NO. 66542

F.A. RTE.	SECTION	COUNTY	TOTAL SHEETS	SHEET NO.
			492	396

STA. 223+50.00 TO STA. 224+50.00

FED. ROAD DIST. NO. | ILLINOIS | FED. AID PROJECT

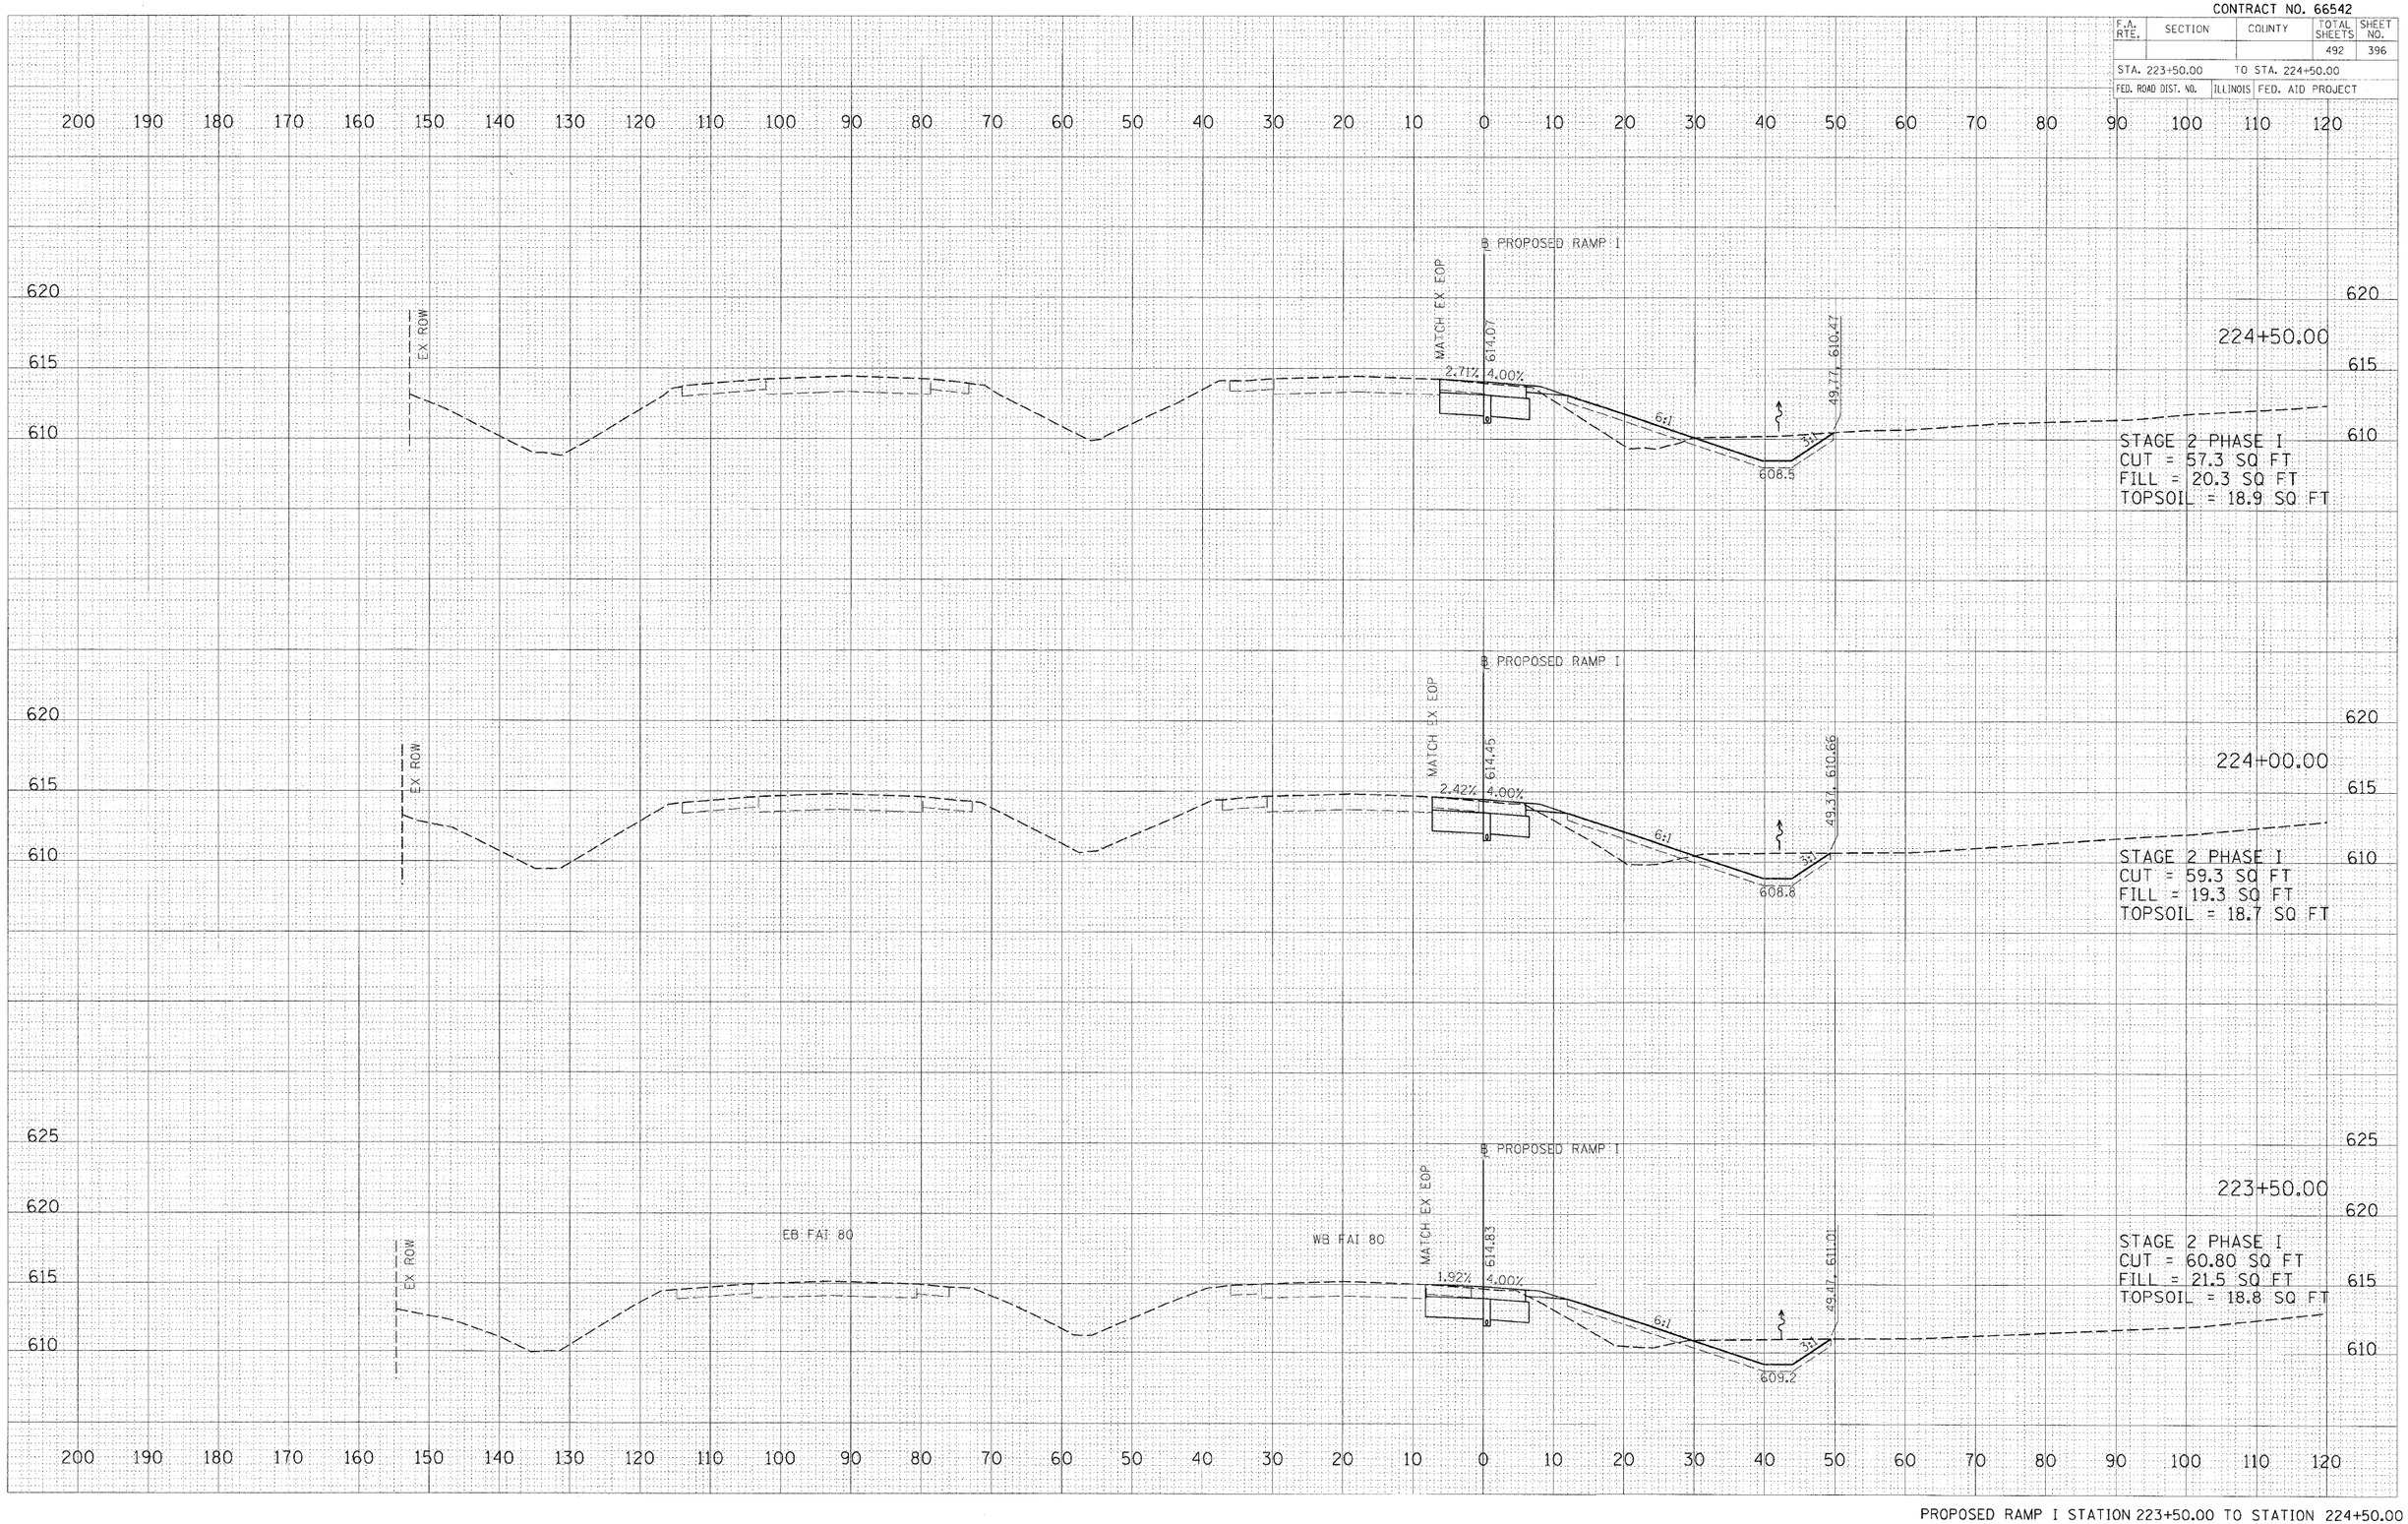

PROPOSED RAMP I STATION 223+50.00 TO STATION 224+50.00

FINAL SURVEY | NOTE BOOK | NO. | SURVEYED | PLOTTED | TEMPLATE | AREAS | AREAS CHECKED | BY | DATE

ORIGINAL SURVEY | NOTE BOOK | NO. | SURVEYED | PLOTTED | TEMPLATE | AREAS | AREAS CHECKED | BY | DATE

PLOT DATE = 12\23\2009
FILE NAME = I:\05jobs\05S2015\CADD\Road\Sheets\0552015-ROAD-PROJECT.dgn
PLOT SCALE = 10.0000 ' / in.
USER NAME = Johns00944

18