CONTRACT NO. 66542

F.A. RTE.	SECTION	COUNTY	TOTAL SHEETS	SHEET NO.
			492	426

STA. 412+00.00 TO STA. 413+00.00

FED. ROAD DIST. NO. | ILLINOIS | FED. AID PROJECT

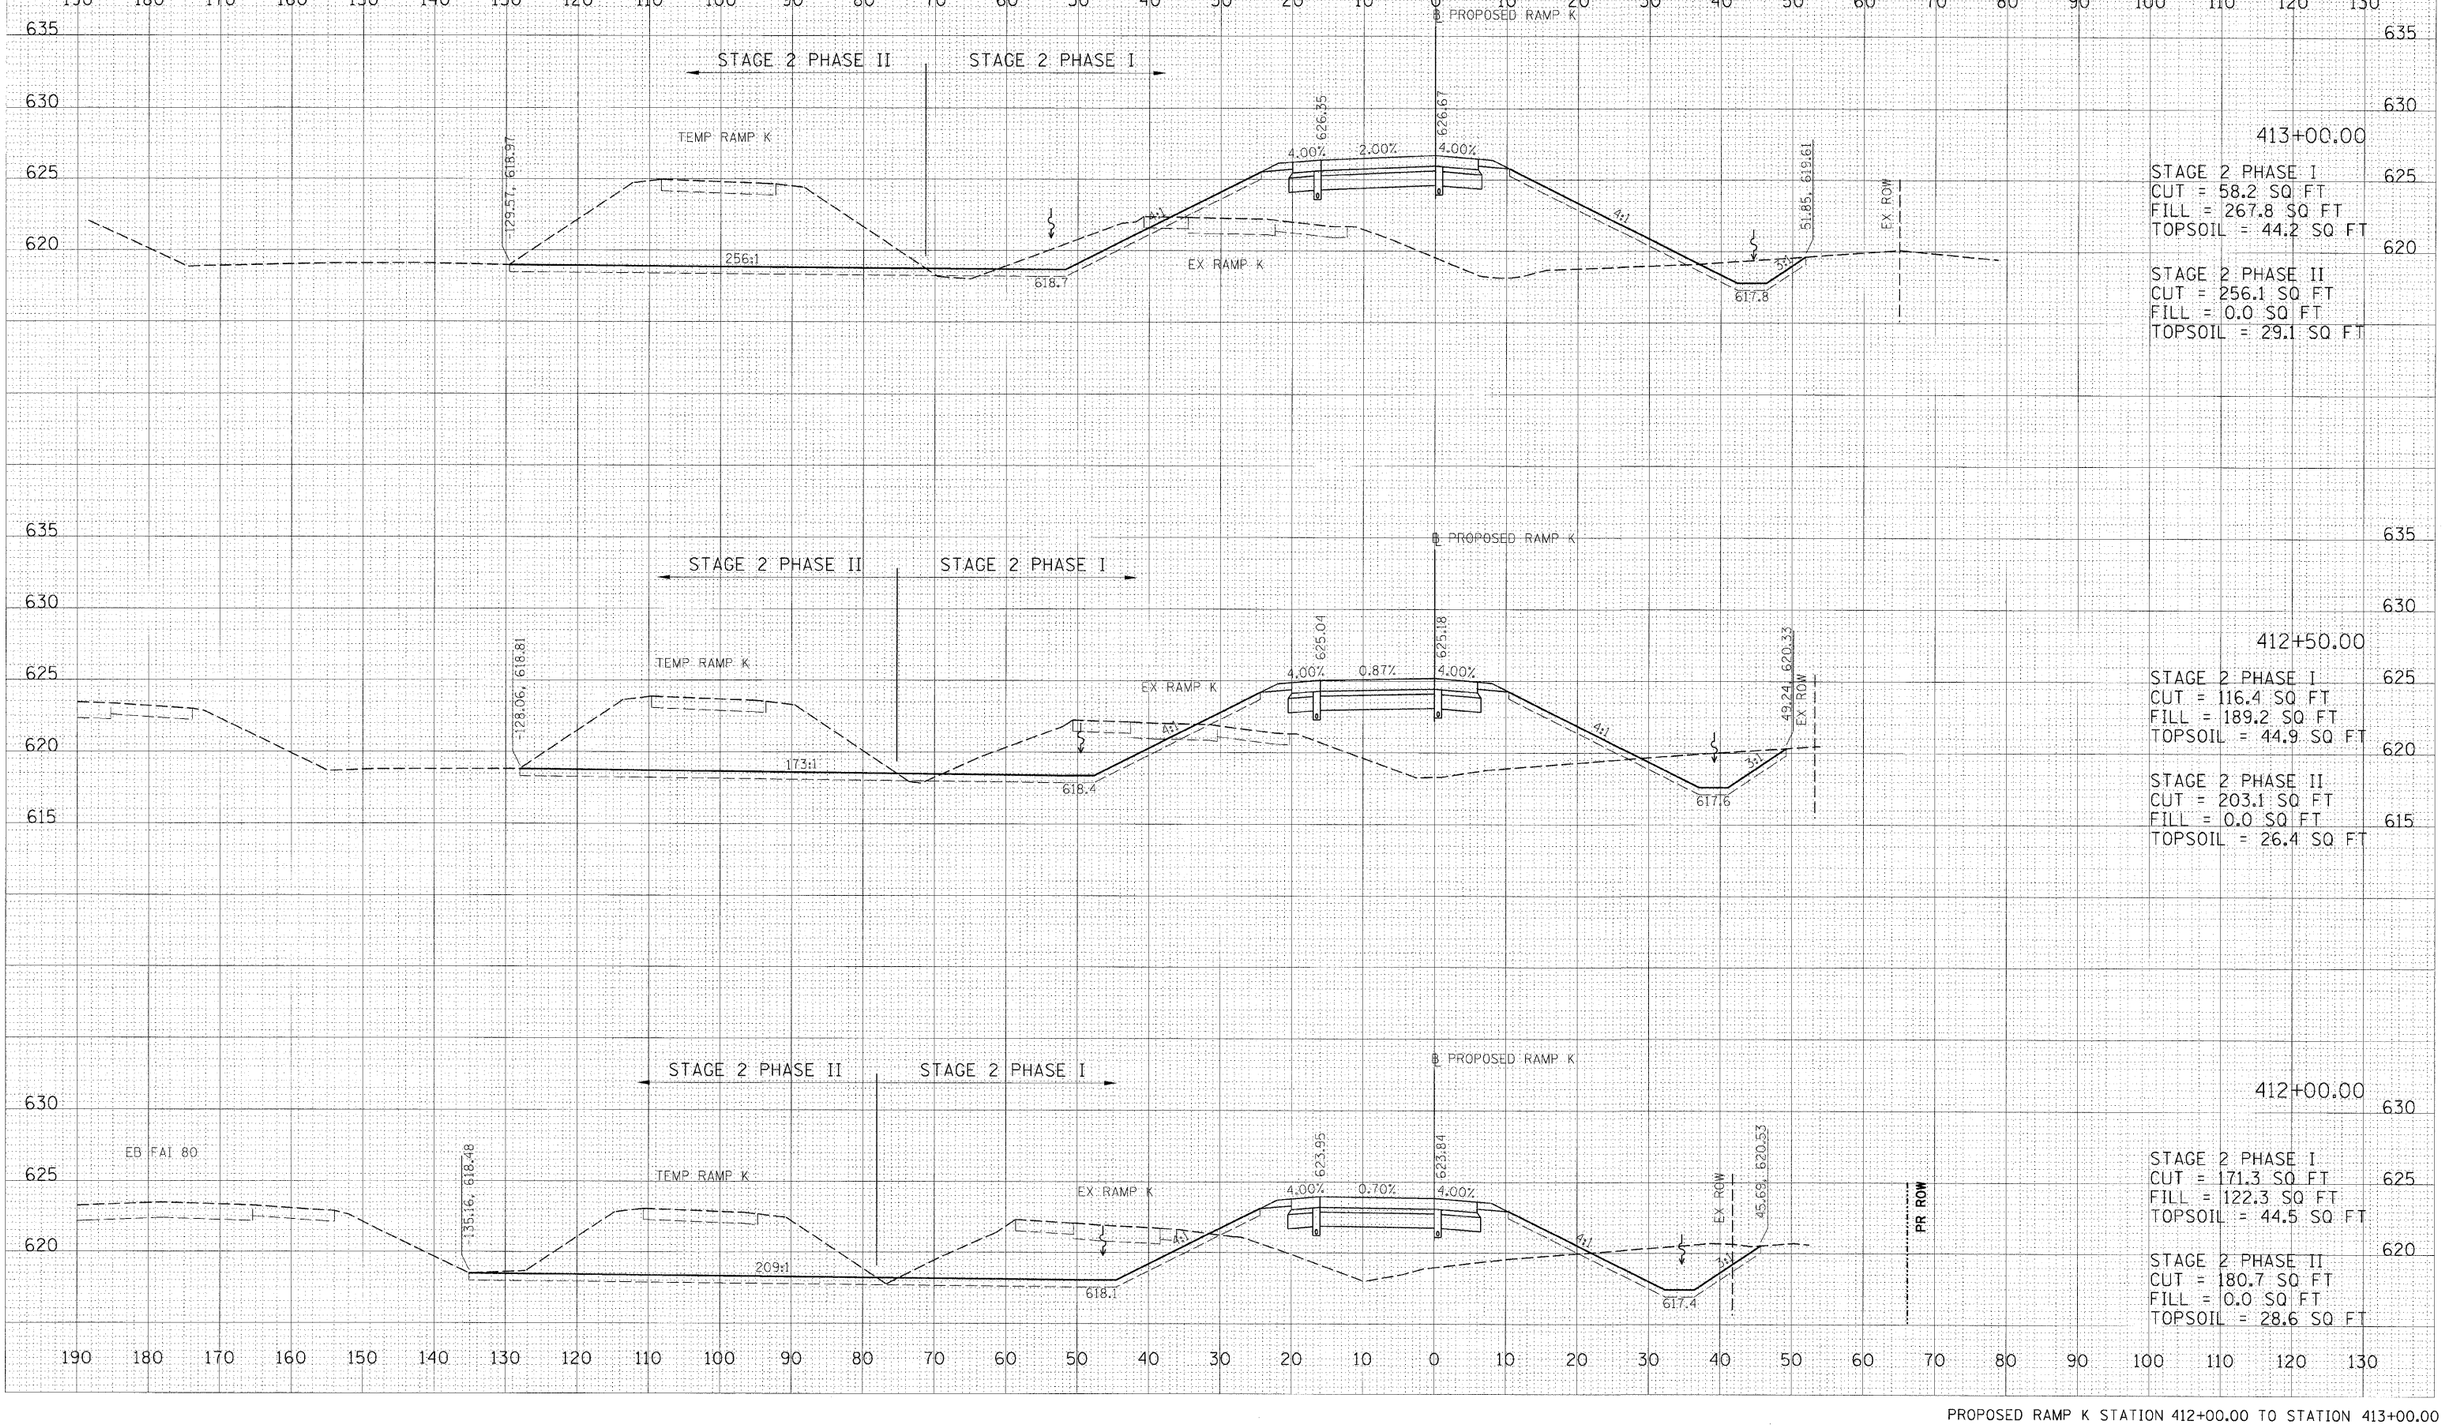

413+00.00

STAGE 2 PHASE I
CUT = 58.2 SQ FT
FILL = 267.8 SQ FT
TOPSOIL = 44.2 SQ FT

STAGE 2 PHASE II
CUT = 256.1 SQ FT
FILL = 0.0 SQ FT
TOPSOIL = 29.1 SQ FT

412+50.00

STAGE 2 PHASE I
CUT = 116.4 SQ FT
FILL = 189.2 SQ FT
TOPSOIL = 44.9 SQ FT

STAGE 2 PHASE II
CUT = 203.1 SQ FT
FILL = 0.0 SQ FT
TOPSOIL = 26.4 SQ FT

412+00.00

STAGE 2 PHASE I
CUT = 171.3 SQ FT
FILL = 122.3 SQ FT
TOPSOIL = 44.5 SQ FT

STAGE 2 PHASE II
CUT = 180.7 SQ FT
FILL = 0.0 SQ FT
TOPSOIL = 28.6 SQ FT

PROPOSED RAMP K STATION 412+00.00 TO STATION 413+00.00

FINAL SURVEY	SURVEYED	BY
	DRAWN	
NOTE BOOK	TEMPLATE	
NO.	AREAS	
	AREAS CHECKED	

ORIGINAL SURVEY	SURVEYED	BY
	DRAWN	
	TEMPLATE	
NOTE BOOK	AREAS	
NO.	AREAS CHECKED	

PLOT DATE = 12\23\2009
FILE NAME = i:\05_jobs\2052015\CADD\Road\Sheets\2052015-PRKMPK01.dgn
PLOT SCALE = 10.0000 ' / in.
USER NAME = Jonnie8544