© Copyright Hanson Professional Services Inc. 2009

HANSON
Hanson Professional Services Inc.
1525 South Sixth Street
Springfield, Illinois 62703-2886
Offices Nationwide

CONTRACT NO. 66542

F.A. RTE.	SECTION	COUNTY	TOTAL SHEETS	SHEET NO.
			492	440

STA. 508+50.00 TO STA. 509+50.00

FED. ROAD DIST. NO. | ILLINOIS | FED. AID PROJECT

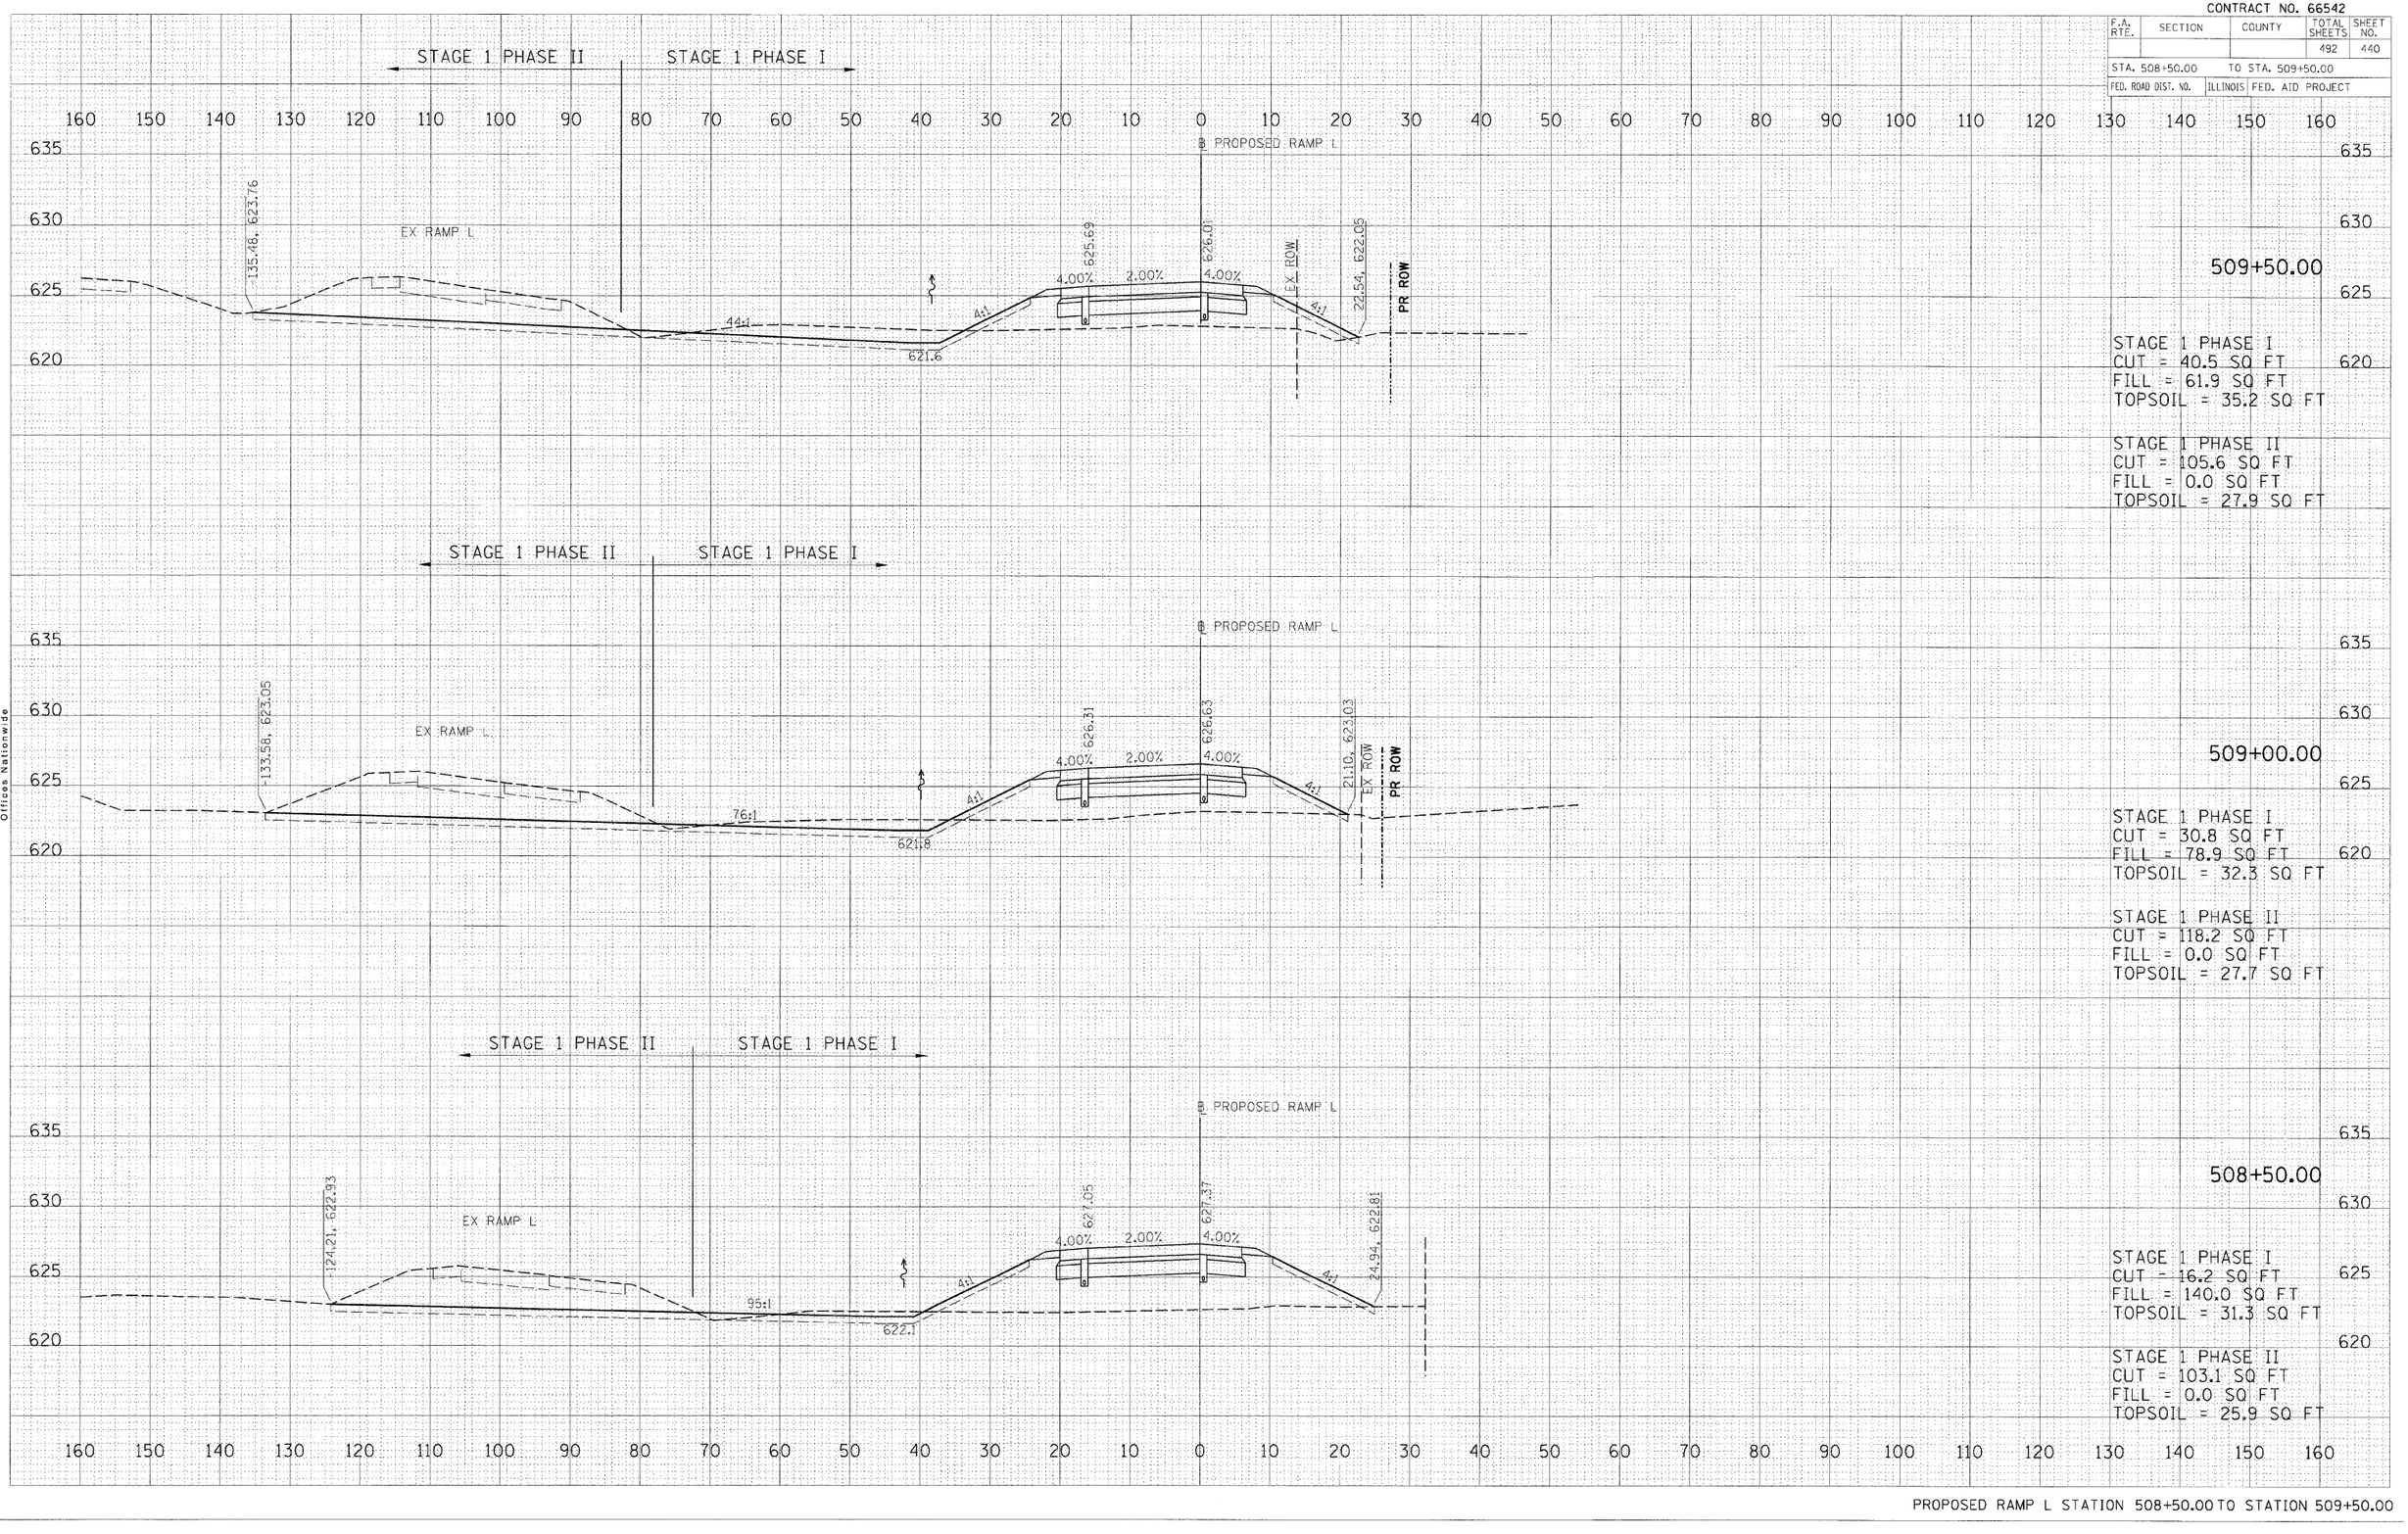

PROPOSED RAMP L STATION 508+50.00 TO STATION 509+50.00

	BY	DATE
FINAL SURVEY NOTE BOOK NO.	SURVEYED / PLOTTED / TEMPLATE / AREAS / AREAS CHECKED	
ORIGINAL SURVEY	SURVEYED / PLOTTED / TEMPLATE / AREAS / AREAS CHECKED	

PLOT DATE = 12\23\2009
FILE NAME = i:\05_jobs\05520015\CADD\Road\Sheets\ENGSHEET_RampL.dgn
PLOT SCALE = 10.0000 '/ in.
USER NAME = John-000944