CONTRACT NO. 66542

F.A. RTE.	SECTION	COUNTY	TOTAL SHEETS	SHEET NO.
			492	448

STA. 519+50.00 TO STA. 520+50.00

FED. ROAD DIST. NO. | ILLINOIS | FED. AID PROJECT

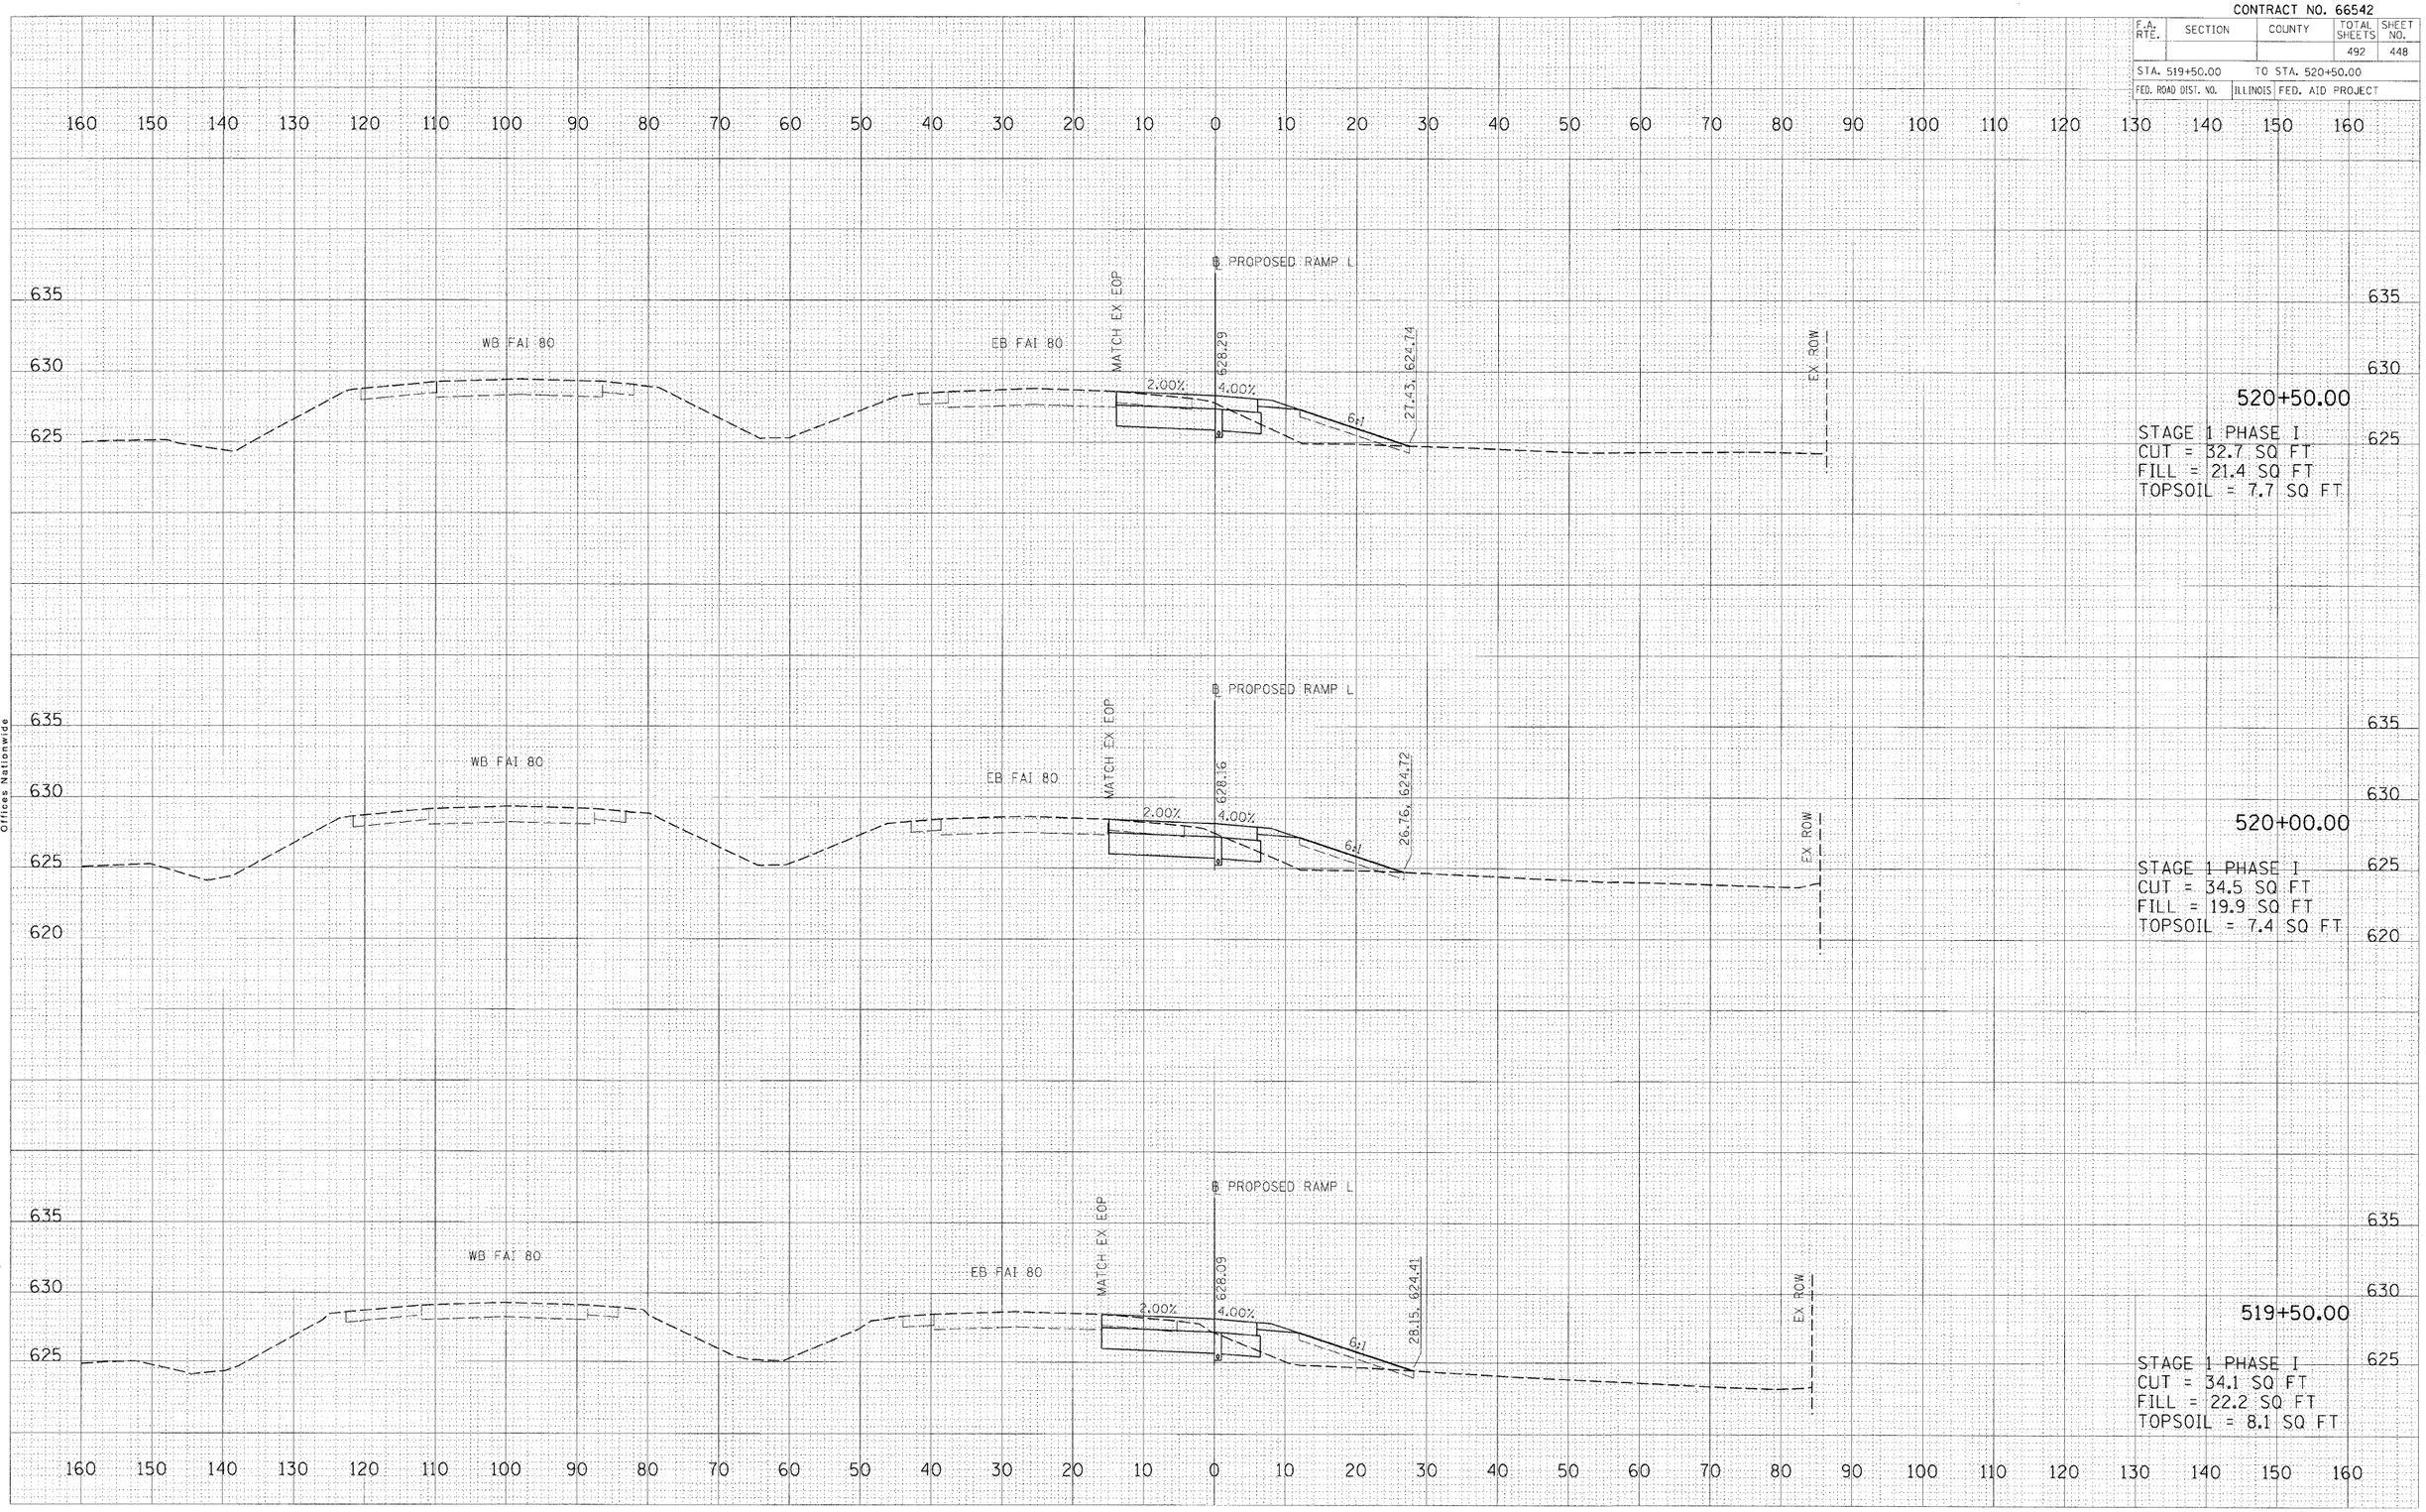

PROPOSED RAMP L STATION 519+50.00 TO STATION 520+50.00

FINAL SURVEY	BY	DATE
NOTE BOOK	SURVEYED	
	PLOTTED	
	TEMPLATE	
	AREAS	
NO.	AREAS CHECKED	

ORIGINAL SURVEY	BY	DATE
	SURVEYED	
	PLOTTED	
	TEMPLATE	
	AREAS	
NO.	AREAS CHECKED	

PLOT DATE = 12\23\2009
FILE NAME = i:\05jobs\05S2815\CADD\Road\Sheets\0542SH01.dgn
PLOT SCALE = 10.0000 ' / in.
USER NAME = Johnson29944

© Copyright Hanson Professional Services Inc. 2009

HANSON
Hanson Professional Services Inc.
1525 South Sixth Street
Springfield, Illinois 62703-2886
Offices Nationwide