CONTRACT NO. 66542

F.A. RTE.	SECTION	COUNTY	TOTAL SHEETS	SHEET NO.
80	50-3HBK	LASALLE	492	487
STA.	TO STA.			
FED. ROAD DIST. NO.	ILLINOIS	FED. AID PROJECT		

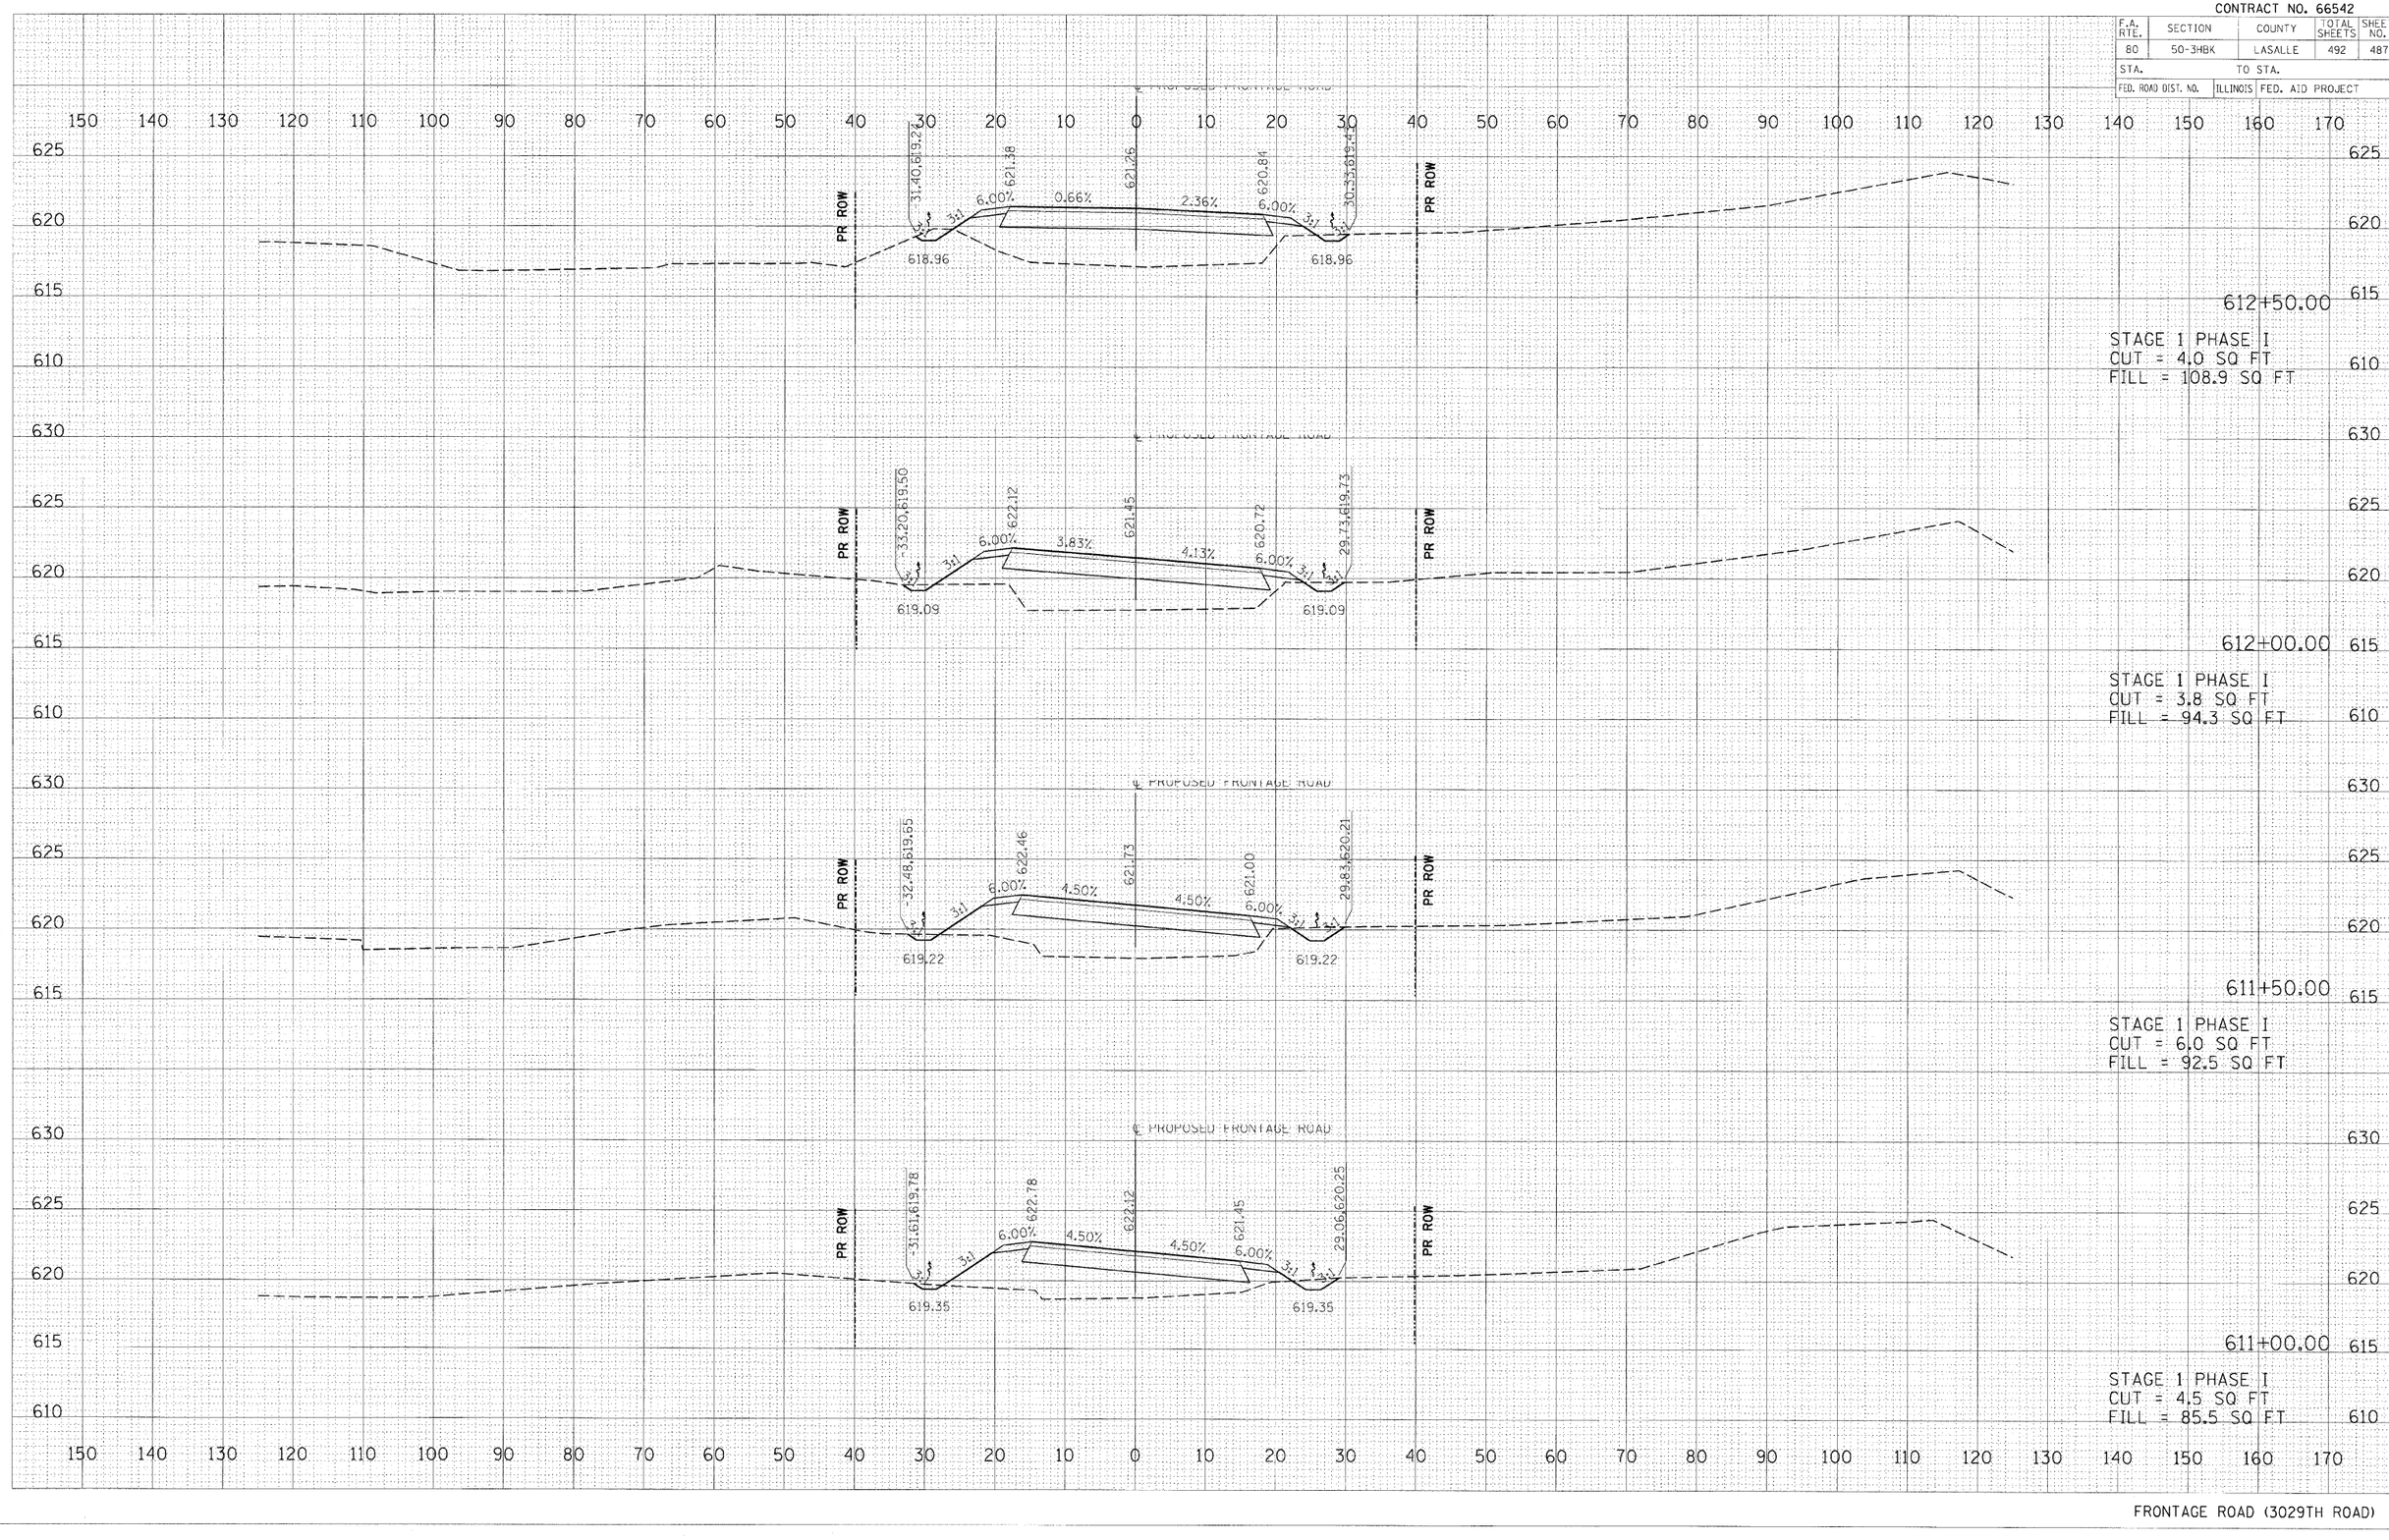

FRONTAGE ROAD (3029TH ROAD)

FINAL SURVEY — NOTE BOOK — NO. — SURVEYED — DRAWN — CHECKED — TEMPLATE — AREAS — AREAS CHECKED — BY — DATE

ORIGINAL SURVEY — SURVEYED — DRAWN — CHECKED — TEMPLATE — AREAS — AREAS CHECKED — BY — DATE

PLOT DATE = 12\23\2009
FILE NAME = i:\05pba\05S2815\CADD\Road\Sheets\EXSHEET1.dgn
PLOT SCALE = 10.0000 ' / in.
USER NAME = Jamie89944