CONTRACT NO. 66645

F.A.U RTE.	SECTION	COUNTY	TOTAL SHEETS	SHEET NO.
6097	50-8 HBR	LASALLE	143	25
STA. 145+63.05	TO STA. 146+25.00			
FED. ROAD DIST. NO. 3	ILLINOIS	FED. AID PROJECT		

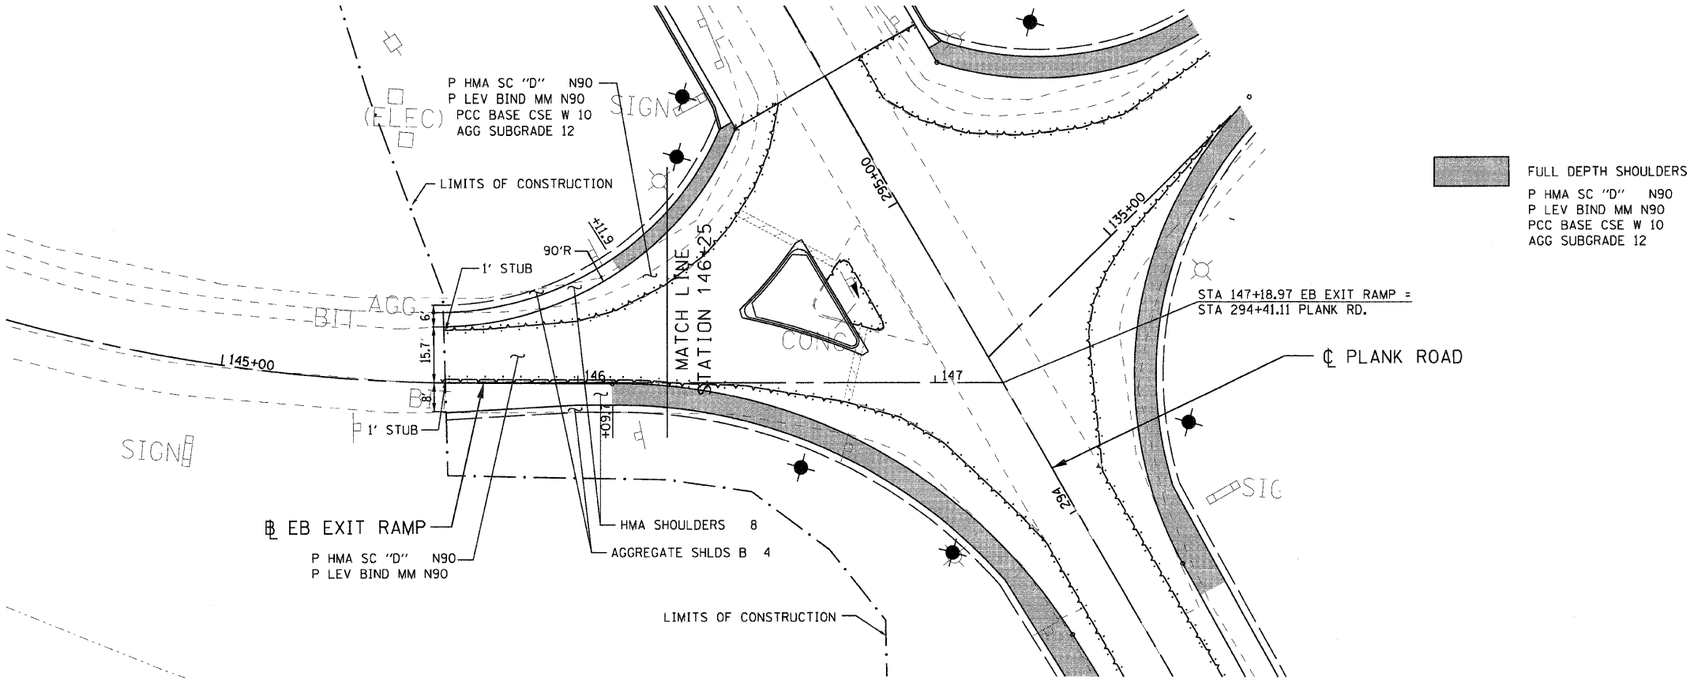

FULL DEPTH SHOULDERS
P HMA SC "D" N90
P LEV BIND MM N90
PCC BASE CSE W 10
AGG SUBGRADE 12

N

ALL REFERENCES TO EB EXIT RAMP ℄ UNLESS NOTED OTHERWISE.

0 20' 50' 100'

SCALE: 1"= 20'

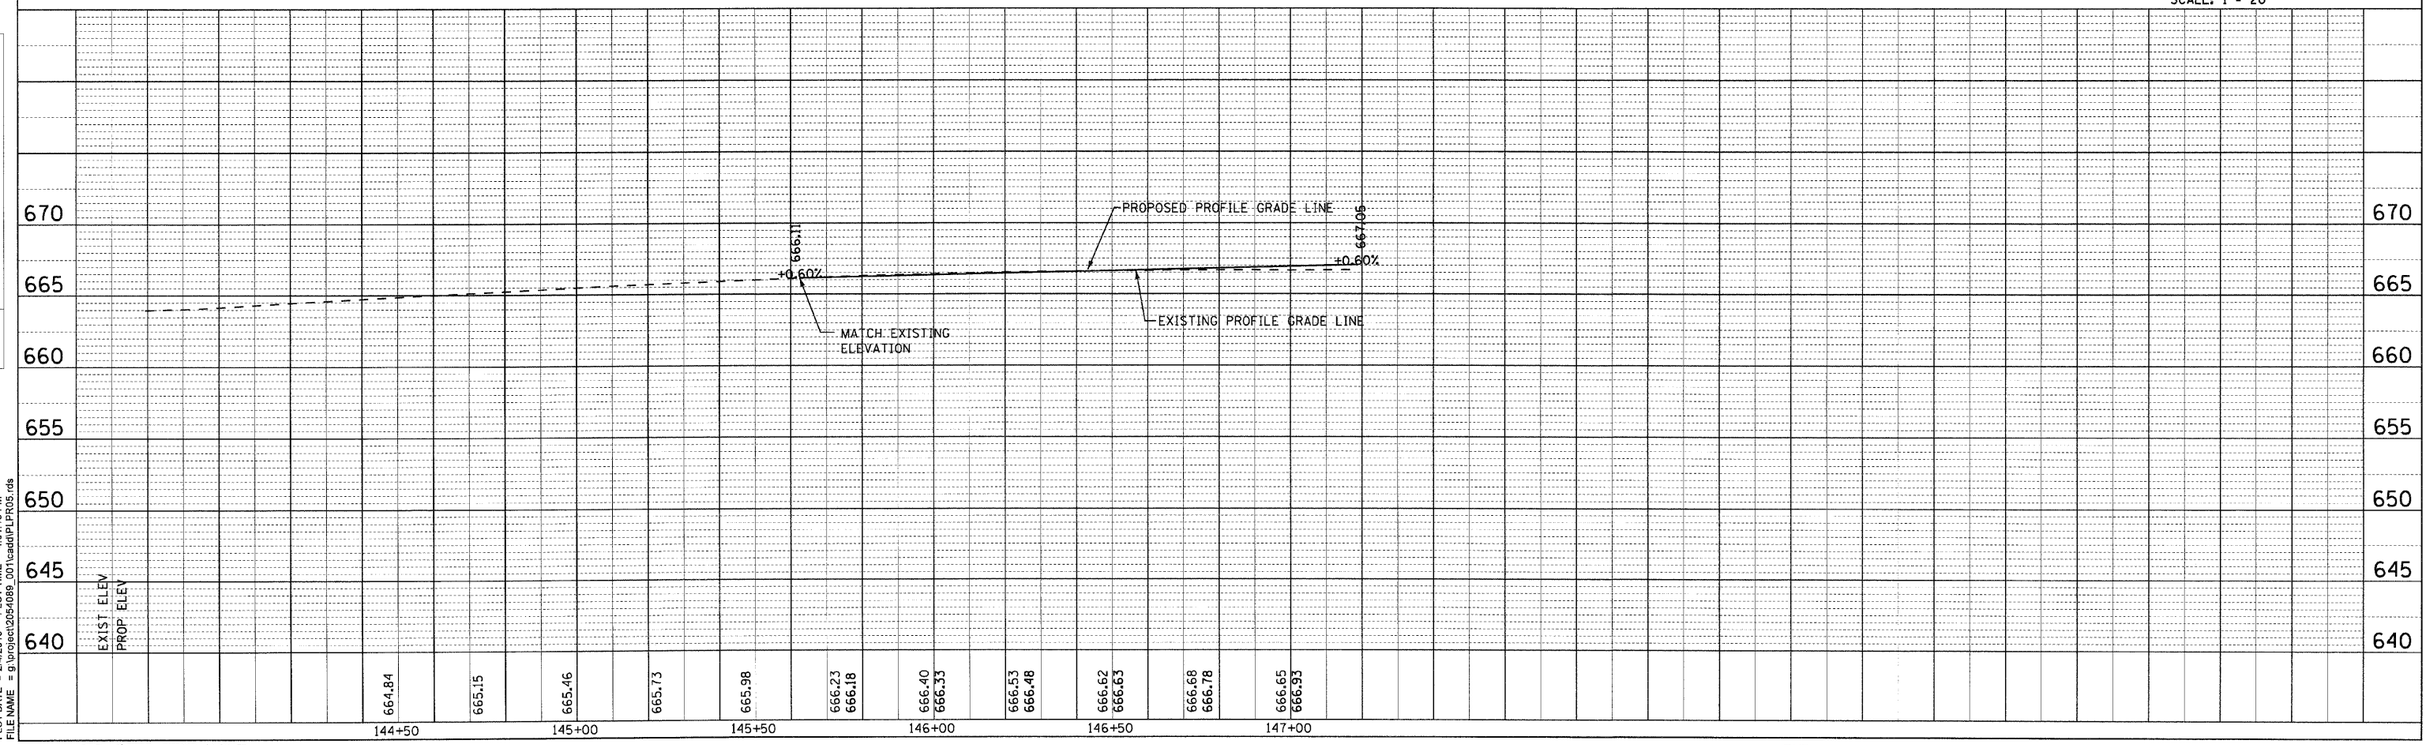

PLOT DATE = 2/4/2010 PLOT TIME = 4:01:18 PM
FILE NAME = g:\project\2054089_001\eadd\PLPR05.rds

ENTRAN

EB EXIT RAMP - PROPOSED PLAN AND PROFILE