CONTRACT NO. 66645

F.A.U. RTE.	SECTION	COUNTY	TOTAL SHEETS	SHEET NO.
I-80	50-8 HBR	LASALLE	143	107
STA.		TO STA.		
FED. ROAD DIST. NO. 3	ILLINOIS	FED. AID PROJECT		

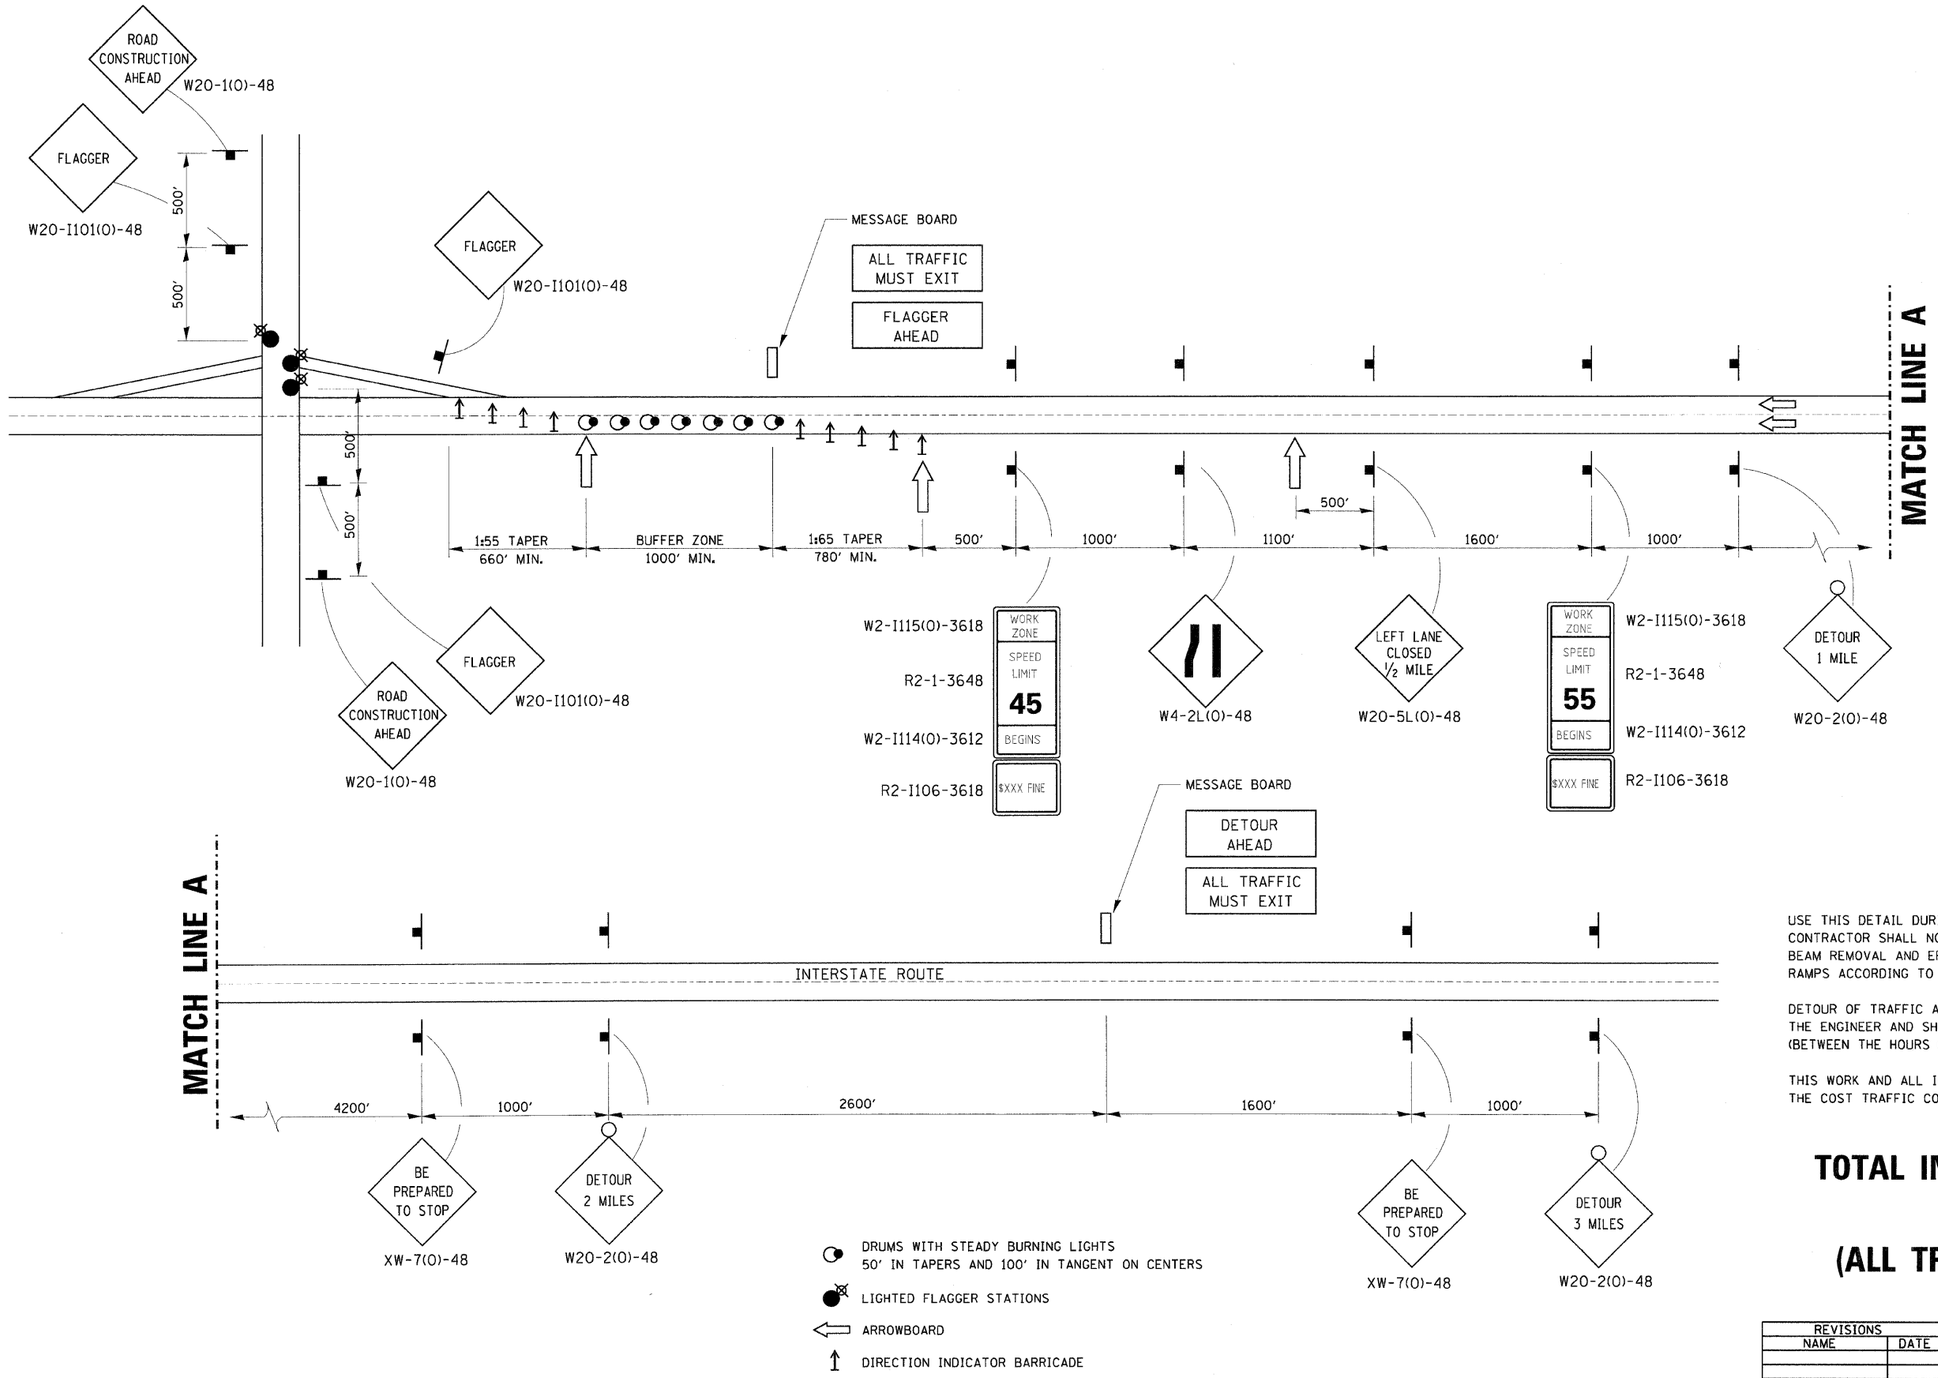

USE THIS DETAIL DURING BEAM ERECTION AND BEAM REMOVAL. THE CONTRACTOR SHALL NOT BE ALLOWED TO STOP TRAFFIC ON I-80 DURING BEAM REMOVAL AND ERECTION. TRAFFIC SHALL BE DETOURED ONTO THE RAMPS ACCORDING TO THIS DETAIL.

DETOUR OF TRAFFIC ACCORDING TO THIS DETAIL SHALL BE APPROVED BY THE ENGINEER AND SHALL BE LIMITED TO NIGHTTIME OPERATIONS (BETWEEN THE HOURS OF 7 PM AND 6 AM)

THIS WORK AND ALL ITEMS SHOWN ON THIS DETAIL SHALL BE INCLUDED IN THE COST TRAFFIC CONTROL COMPLETE.

TOTAL INTERSTATE CLOSURE AT NIGHT (ALL TRAFFIC MUST EXIT)

701-1

REVISIONS	
NAME	DATE

ILLINOIS DEPARTMENT OF TRANSPORTATION
FAI ROUTE 80 UNDER FAU 6097 (PLANK ROAD)

DISTRICT 3 DETAILS

SCALE: VERT. NONE HORIZ. N.T.S.
DATE: 12/02/09

DRAWN BY ENTRAN/CAD
CHECKED BY TMH

PLOT DATE = 2/4/2010
FILE NAME = g:\project\2054089.001\cadd\PLdsdet06.rds
PLOT SCALE = 50.0000 ' / IN.
USER NAME = 2pienid

ENTRAN