F.A.P. RTE.	SECTION	COUNTY	TOTAL SHEETS	SHEET NO.
673	*	WOODFORD	03	38
STA.		TO STA.		
FED. ROAD DIST. NO.	ILLINOIS	FED. AID PROJECT		

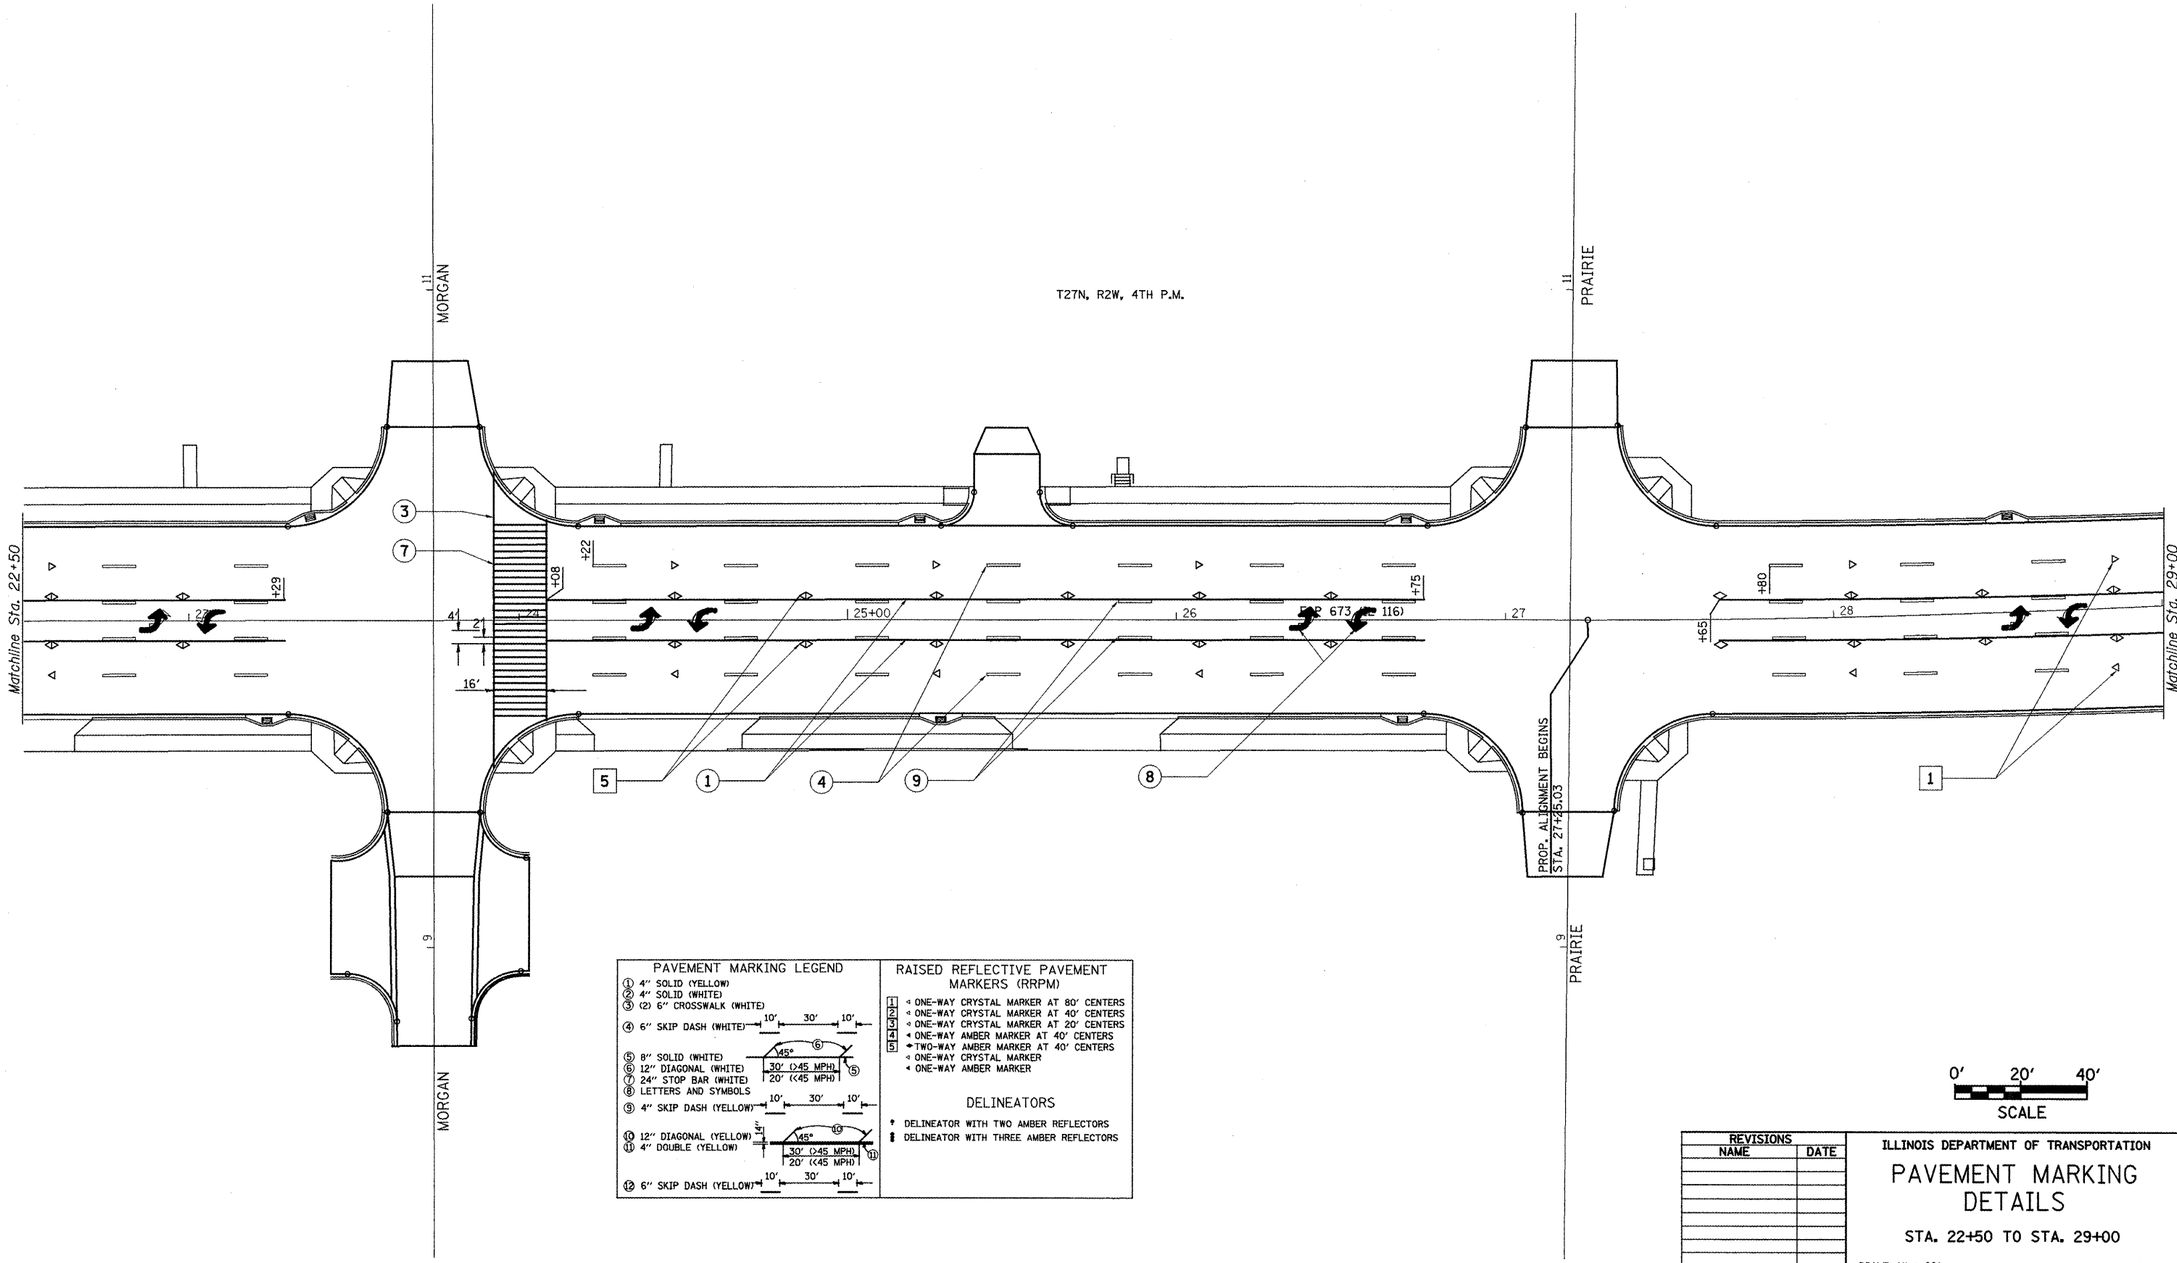

PAVEMENT MARKING LEGEND

① 4" SOLID (YELLOW)
② 4" SOLID (WHITE)
③ (2) 6" CROSSWALK (WHITE)
④ 6" SKIP DASH (WHITE) — 10' 30' 10'
⑤ 8" SOLID (WHITE)
⑥ 12" DIAGONAL (WHITE) — 45° — 30' (>45 MPH) 20' (<45 MPH)
⑦ 24" STOP BAR (WHITE)
⑧ LETTERS AND SYMBOLS
⑨ 4" SKIP DASH (YELLOW) — 10' 30' 10'
⑩ 12" DIAGONAL (YELLOW) — 45° — 30' (>45 MPH) 20' (<45 MPH)
⑪ 4" DOUBLE (YELLOW) — 4"
⑫ 6" SKIP DASH (YELLOW) — 10' 30' 10'

RAISED REFLECTIVE PAVEMENT MARKERS (RRPM)

- ◁ ONE-WAY CRYSTAL MARKER AT 80' CENTERS
- ◁ ONE-WAY CRYSTAL MARKER AT 40' CENTERS
- ◁ ONE-WAY CRYSTAL MARKER AT 20' CENTERS
- ◁ ONE-WAY AMBER MARKER AT 40' CENTERS
- ◆ TWO-WAY AMBER MARKER AT 40' CENTERS
- ◁ ONE-WAY CRYSTAL MARKER
- ◁ ONE-WAY AMBER MARKER

DELINEATORS

- * DELINEATOR WITH TWO AMBER REFLECTORS
- ‡ DELINEATOR WITH THREE AMBER REFLECTORS

0' 20' 40'
SCALE

REVISIONS NAME	DATE

ILLINOIS DEPARTMENT OF TRANSPORTATION

PAVEMENT MARKING DETAILS

STA. 22+50 TO STA. 29+00

SCALE: 1" = 20'
DRAWN BY CADD
DATE $$DATE$$
CHECKED BY

$$DATE$$
DGN-ONLY