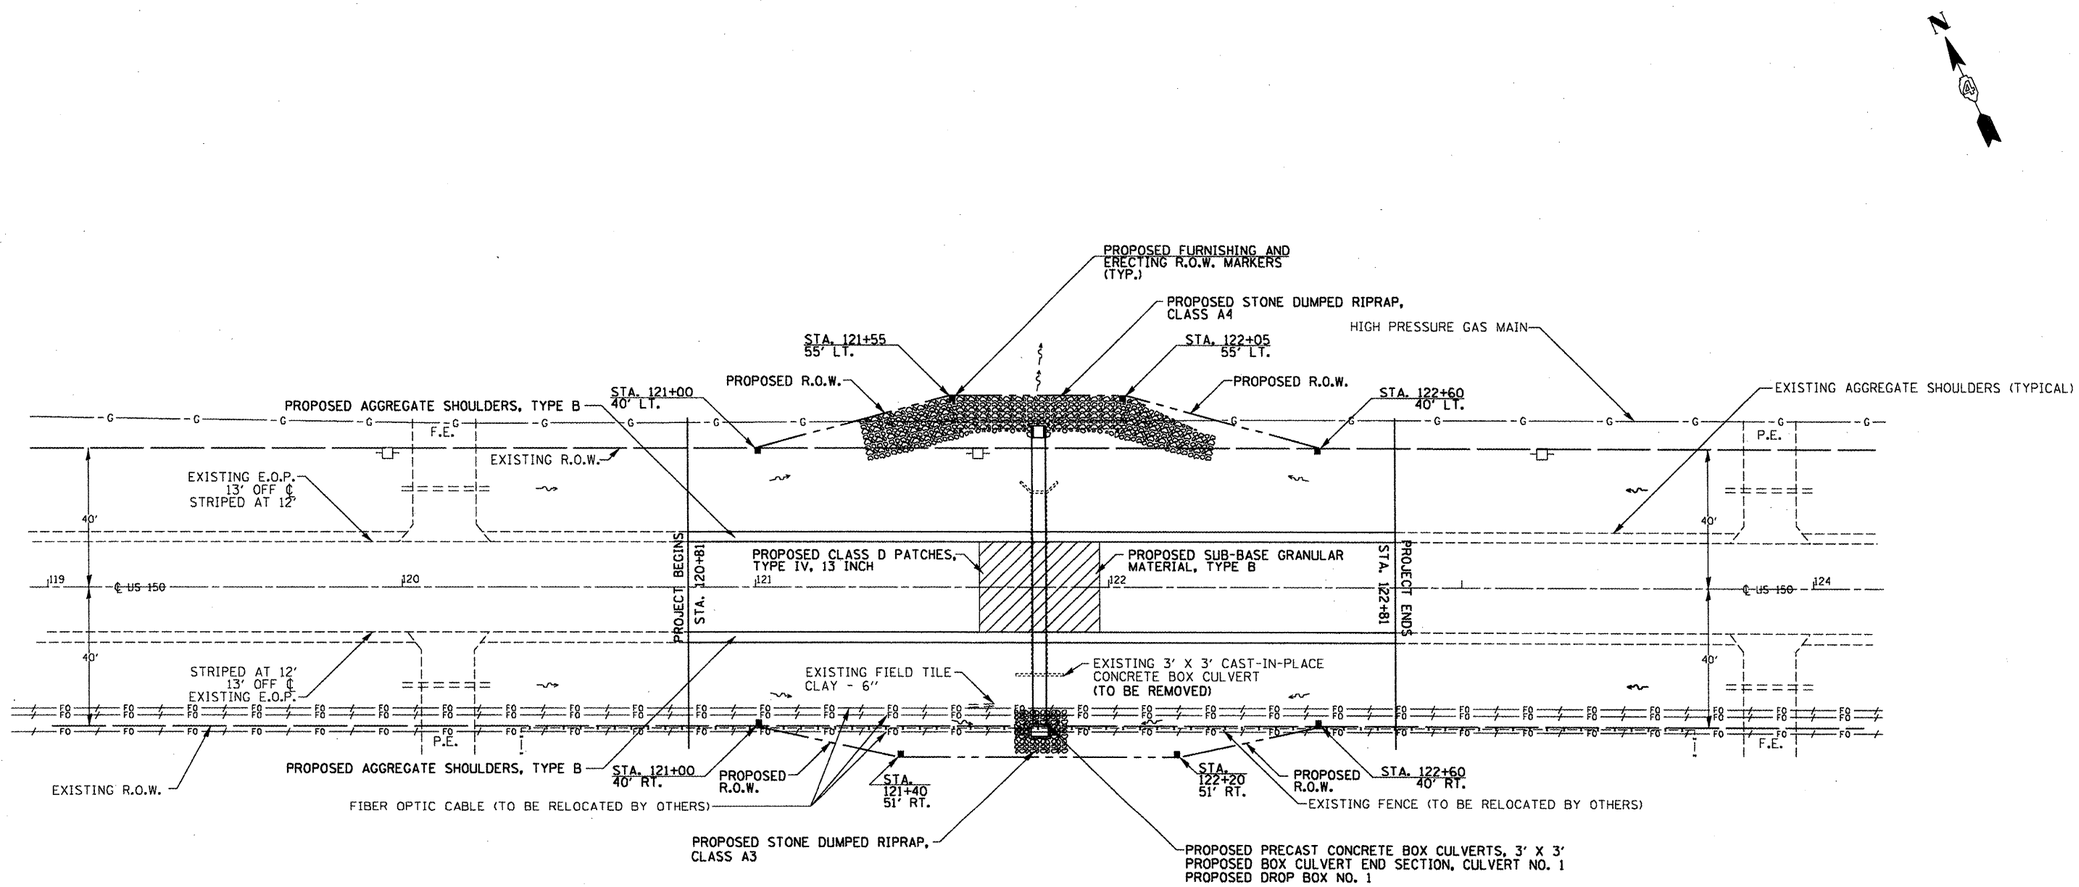

FILE NAME = 68932 sheets.dgn	USER NAME = kilmankk	DESIGNED - KKK	REVISED -	STATE OF ILLINOIS DEPARTMENT OF TRANSPORTATION	PLAN OF PROPOSED IMPROVEMENTS		F.A.S. RTE.	SECTION	COUNTY	TOTAL SHEETS	SHEET NO.
		DRAWN - KKK	REVISED -				2402	112C-3	PEORIA	18	9
	PLOT SCALE = 40.0000 ' / IN.	CHECKED -	REVISED -						CONTRACT NO. 68932		
	PLOT DATE = 2/26/2010	DATE -	REVISED -		SCALE: 1" = 20'	SHEET NO. 1 OF 1 SHEETS	STA. 119+50 TO STA. 124+50		ILLINOIS FED. AID PROJECT		