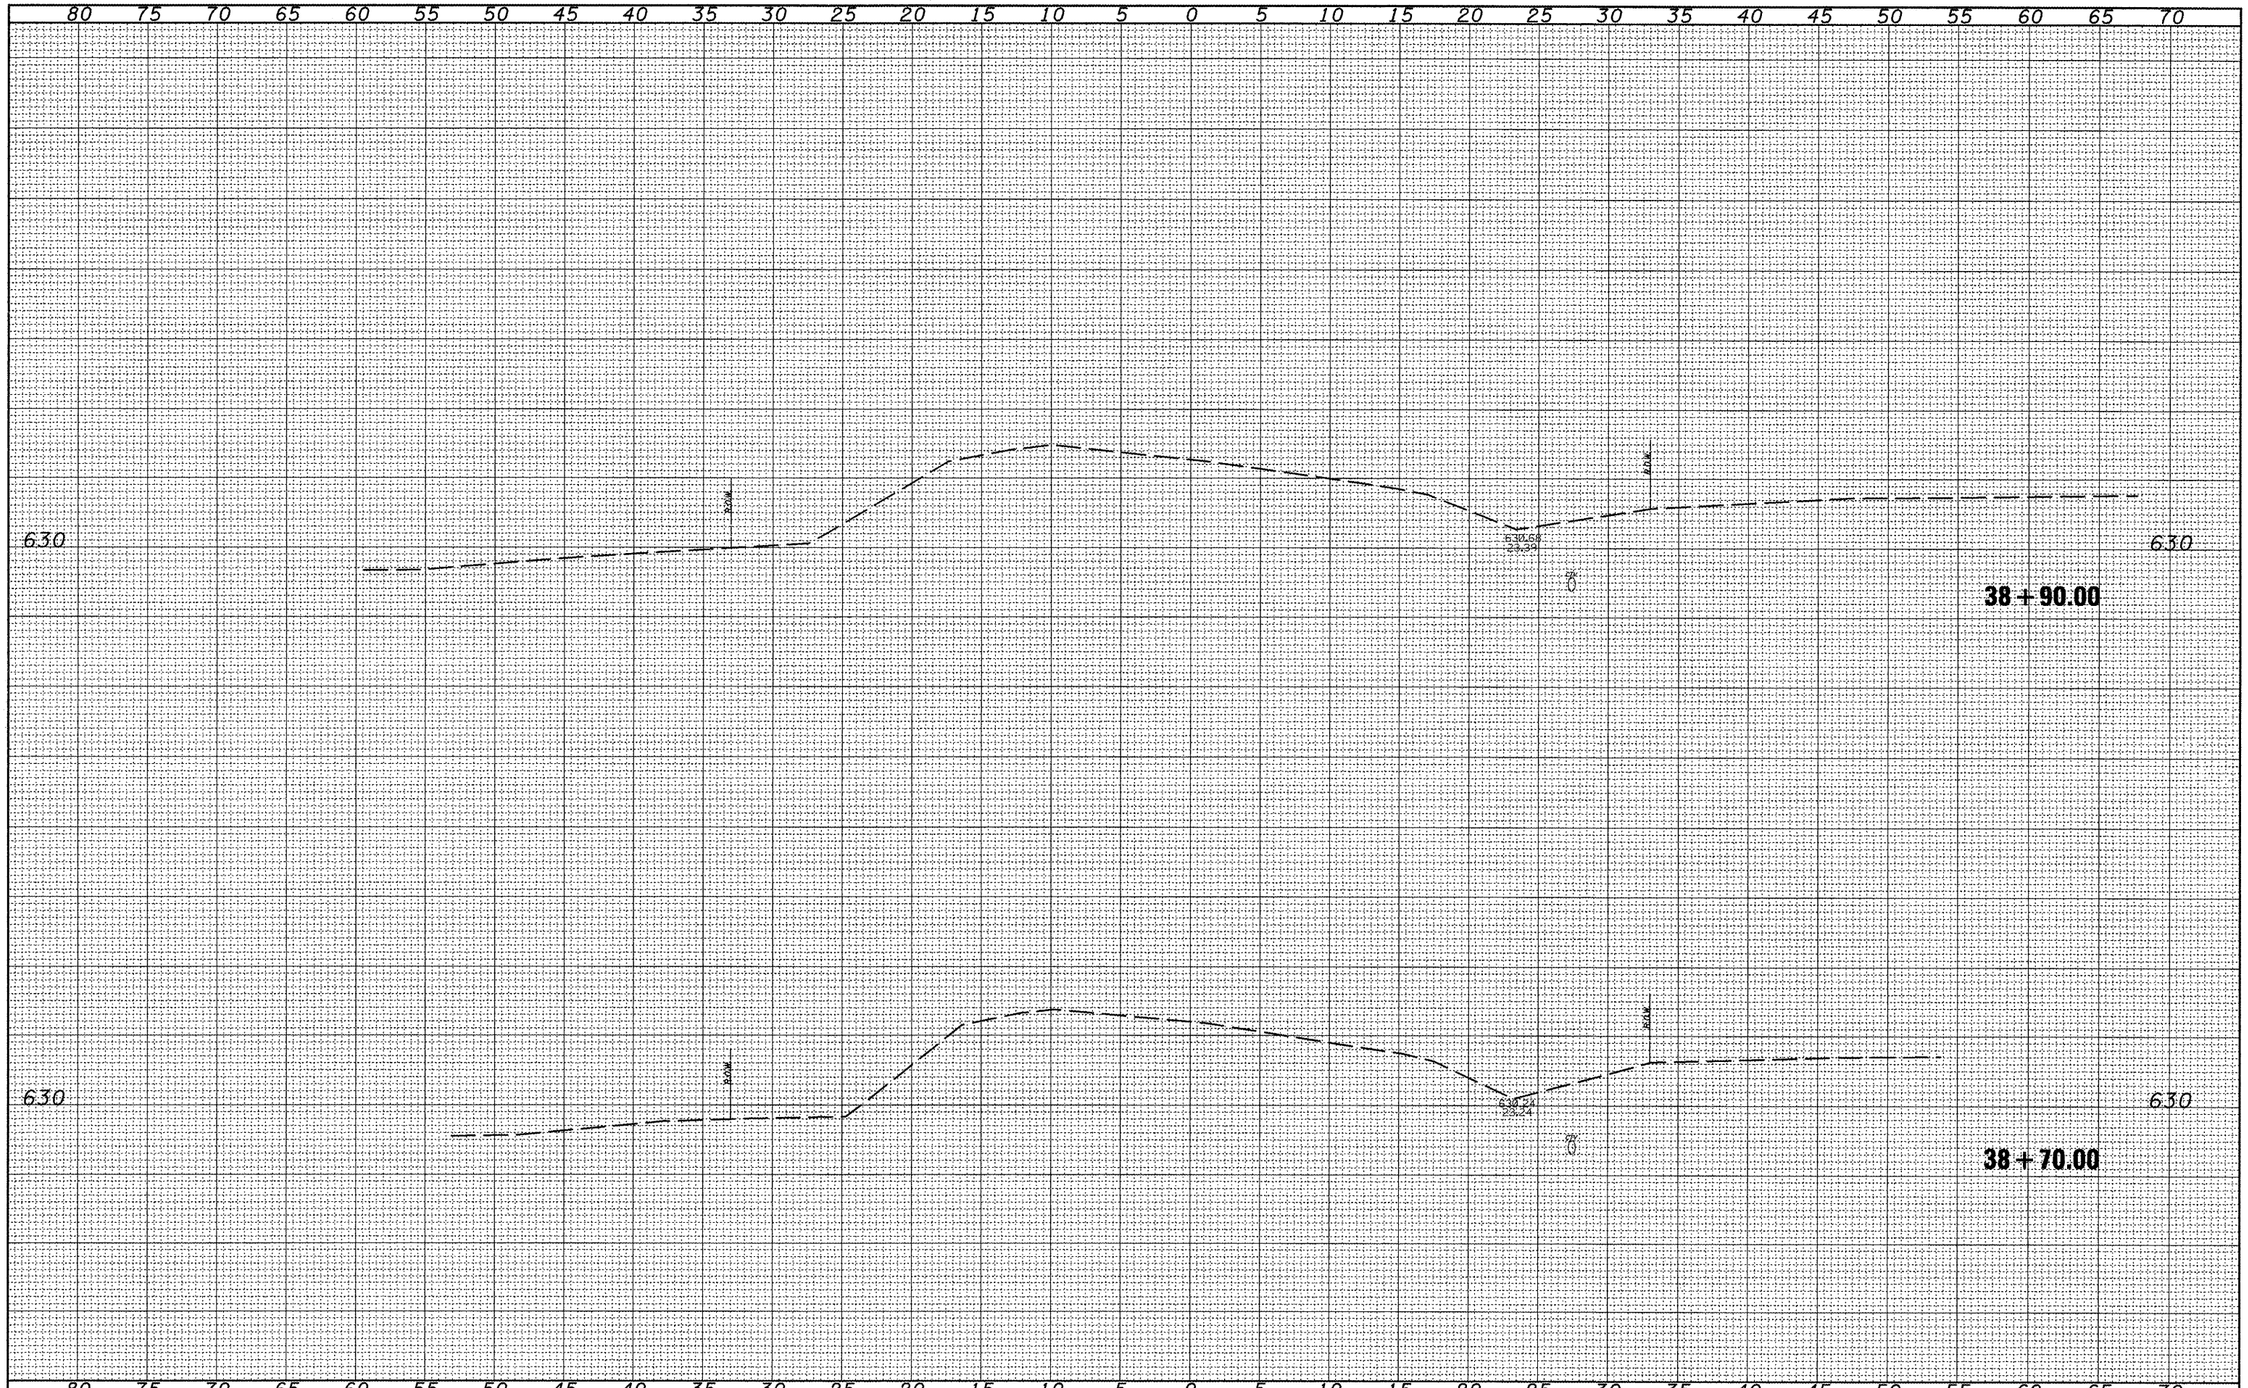

FINAL SURVEY	BY	DATE
SURVEYED		
PLOTTED		
TEMPLATE		
AREAS		
AREAS CHECKED		
NOTE BOOK NO.		

ORIGINAL SURVEY	BY	DATE
SURVEYED		
PLOTTED		
TEMPLATE		
AREAS		
AREAS CHECKED		
NOTE BOOK NO.		

FILE NAME = 0468934-sht-xssht.dgn	USER NAME = lababidsn	DESIGNED -	REVISED -
		DRAWN -	REVISED -
	PLOT SCALE = 10.0000 ' / IN.	CHECKED -	REVISED -
	PLOT DATE = 1/28/2010	DATE -	REVISED -

STATE OF ILLINOIS
DEPARTMENT OF TRANSPORTATION

IL 122
X-SEC

SCALE: | SHEET NO. OF SHEETS | STA. 38+70.00 TO STA. 38+90.00

F.A.P RTE.	SECTION	COUNTY	TOTAL SHEETS	SHEET NO.
705	(126)L,I	TAZEWELL	36	26

CONTRACT NO. 68934

ILLINOIS FED. AID PROJECT