CONTRACT NO. 70529

F.A.P. RTE.	SECTION	COUNTY	TOTAL SHEETS	SHEET NO.
315	*	McLEAN	42	23
STA. 43+975		TO STA. 44+150		
FED. ROAD DIST. NO. 7		ILLINOIS	FED. AID PROJECT	

0 5 10 15 20 25

*(102X)BR,BR-3

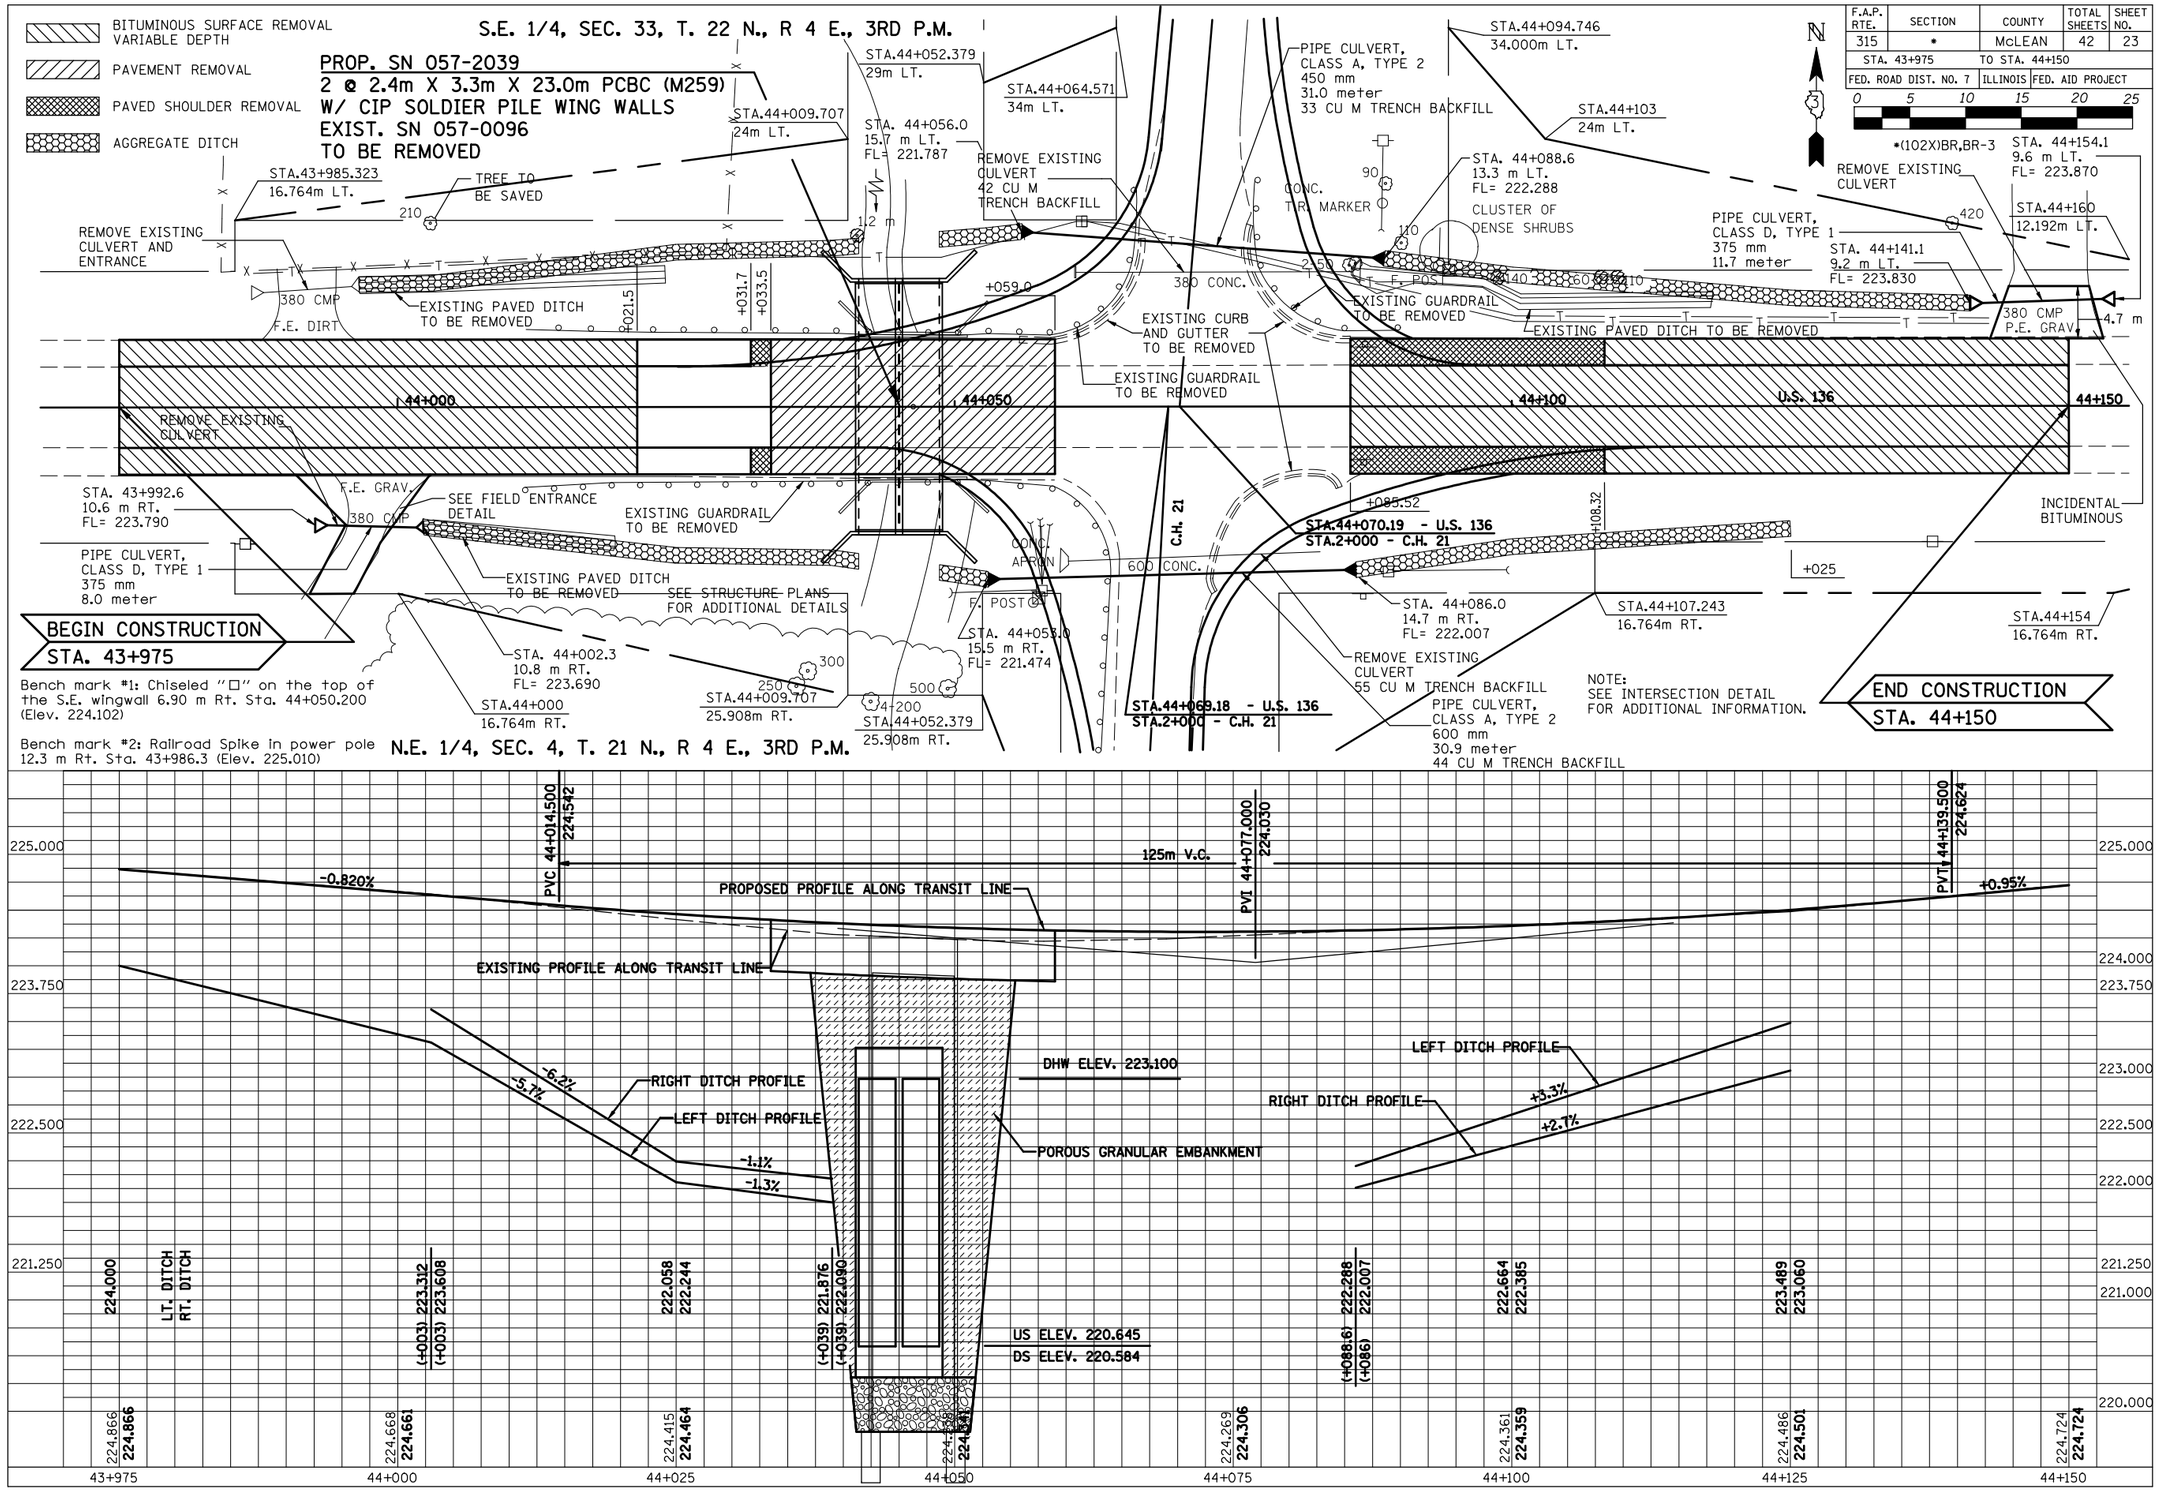

FINAL SURVEY	BY	DATE
SURVEYED		
PLOTTED		
TEMPLATE		
AREAS		
AREAS CHECKED		
NOTE BOOK NO.		

ORIGINAL SURVEY	BY	DATE
SURVEYED		
PLOTTED		
TEMPLATE		
AREAS		
AREAS CHECKED		
NOTE BOOK NO.		

DEC.28, 1999
MP04097/CONSUL/PP1.DGN