FINAL SURVEY
SURVEYED
PLOTTED
NOTE BOOK
AREAS TEMPLATE
NO.
AREAS CHECKED

ORIGINAL SURVEY
SURVEYED
PLOTTED
NOTE BOOK
AREAS TEMPLATE
NO.
AREAS CHECKED

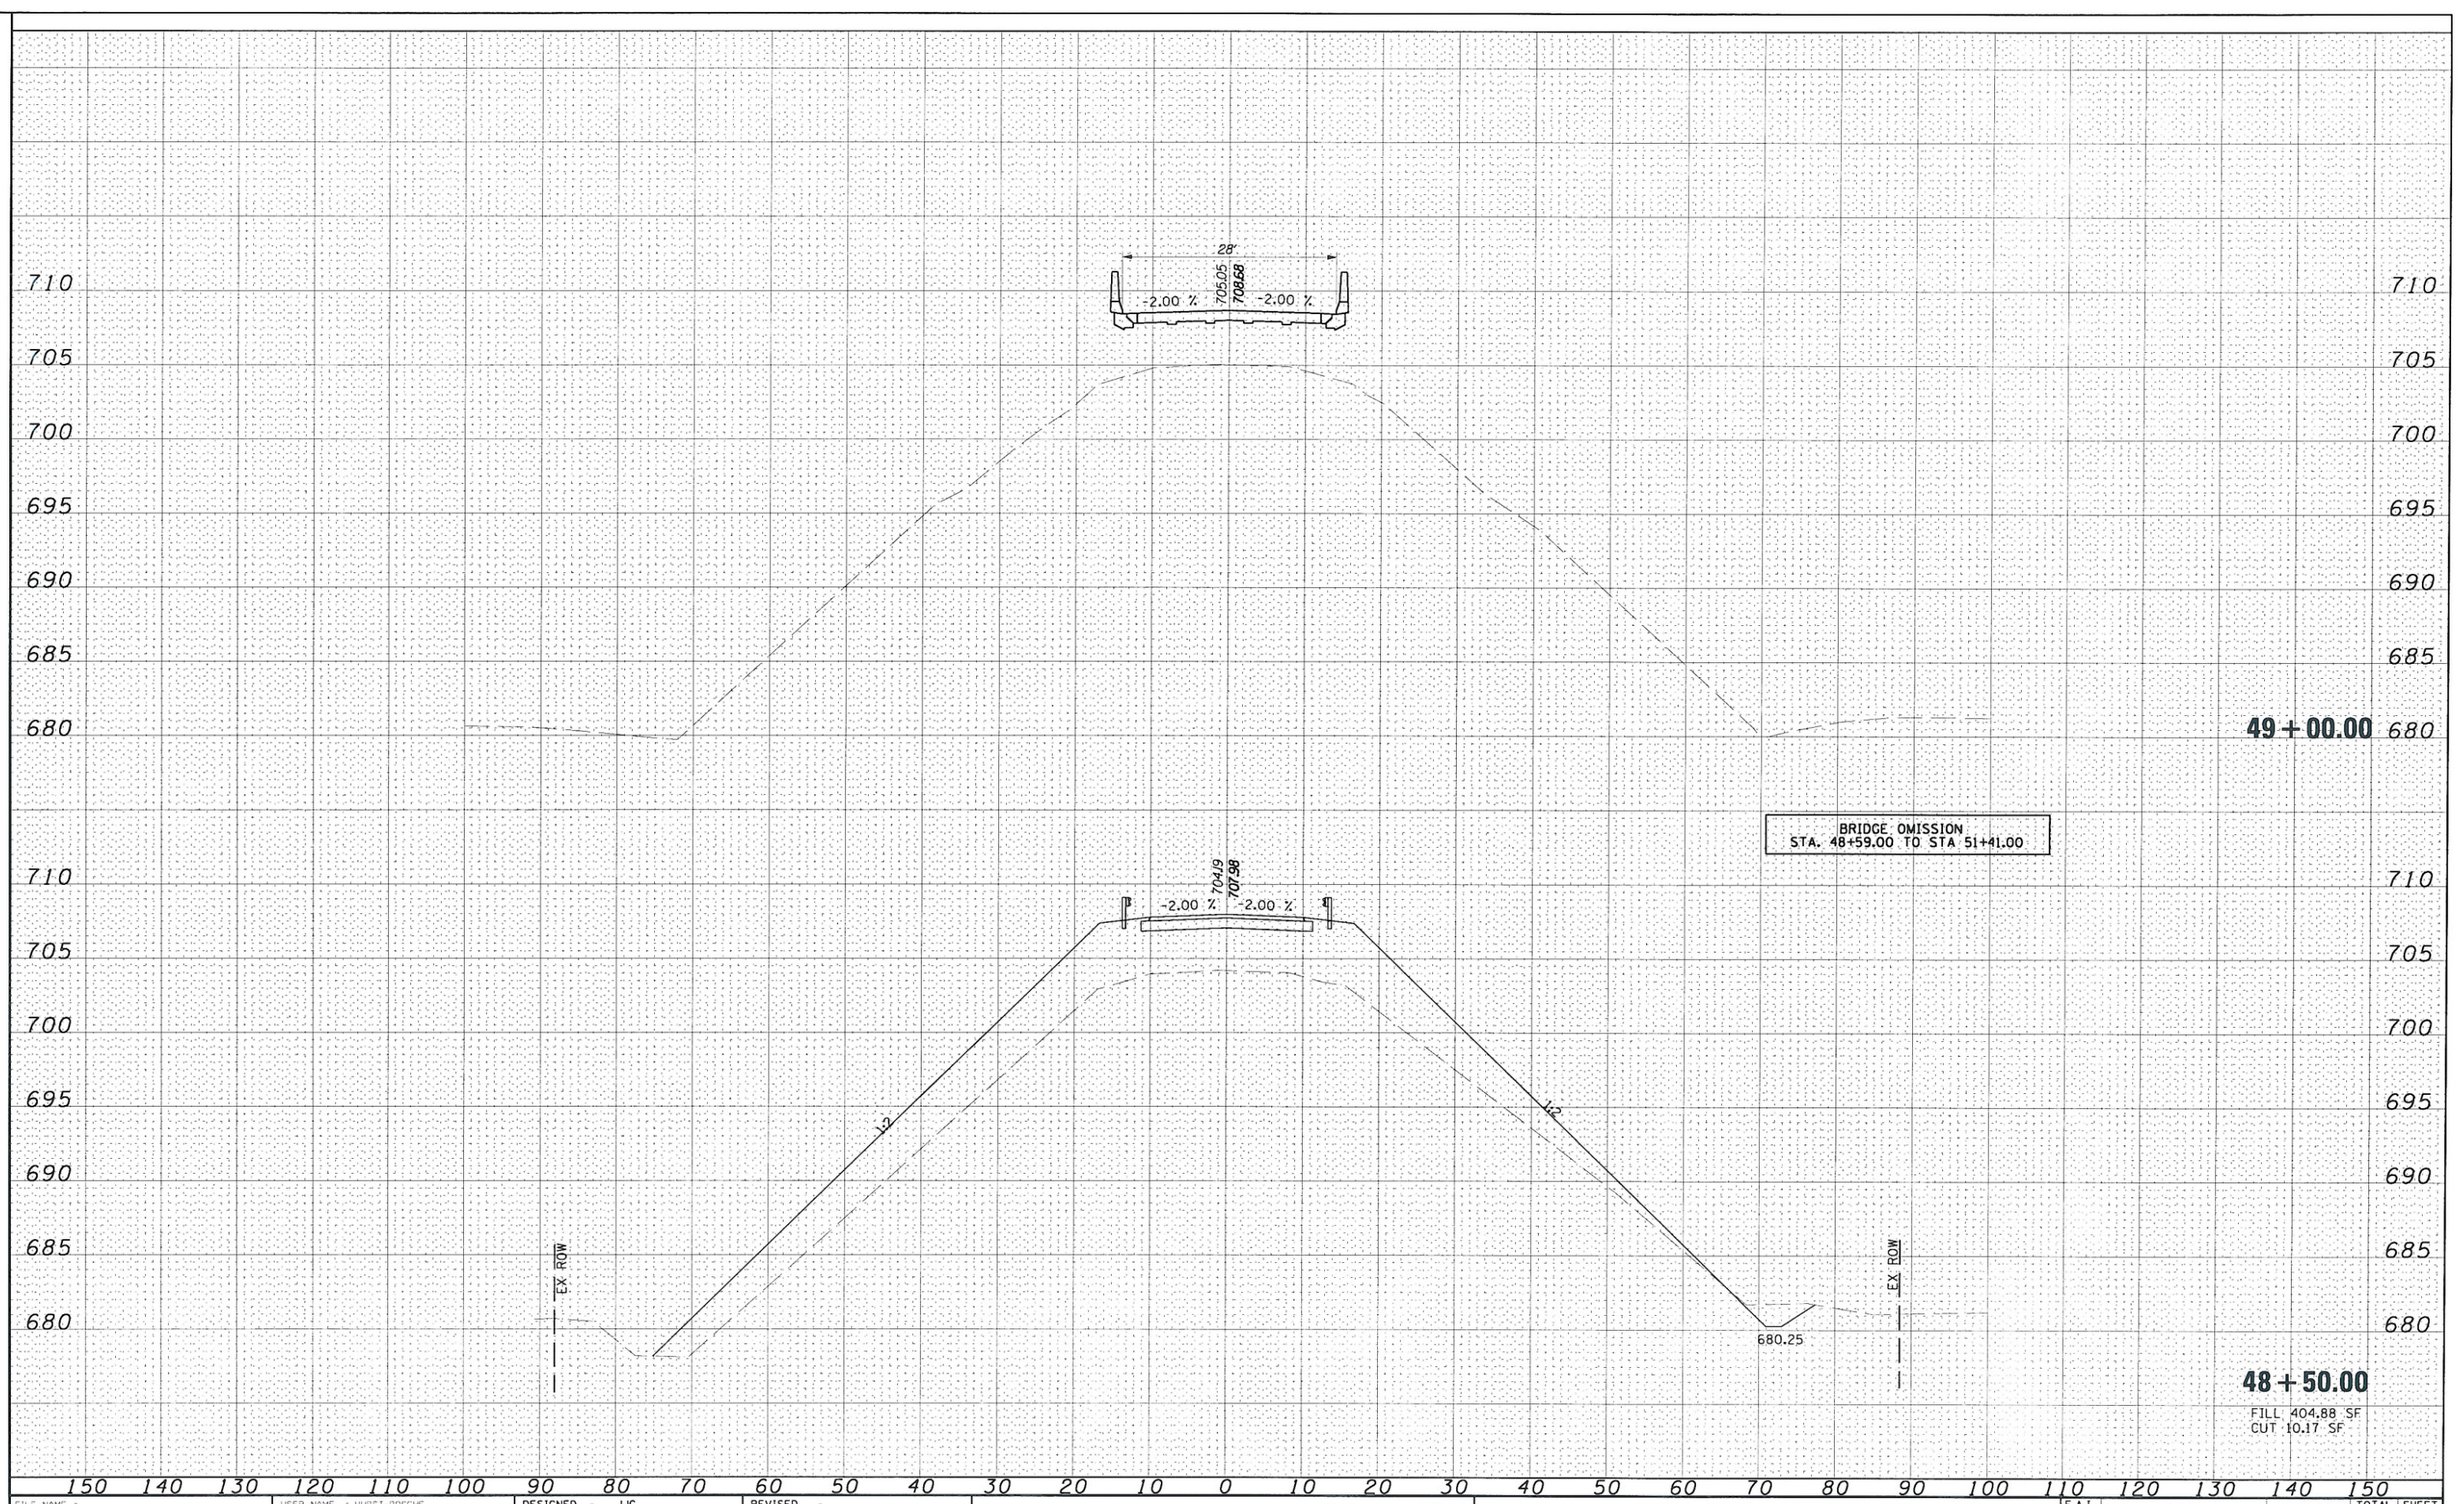

FILE NAME = T:\192-4199_WO*3_TR230_over_I-74\dgn\D570750-sht-xssht-230.dgn	USER NAME = HURST-ROSCHE	DESIGNED - JJC	REVISED -
		DRAWN - UJ	REVISED -
	PLOT SCALE = 20.0000 ' / IN.	CHECKED - MAR	REVISED -
	PLOT DATE = 1/28/2010	DATE - 01-27-10	REVISED -

STATE OF ILLINOIS
DEPARTMENT OF TRANSPORTATION

TR 230
CROSS SECTIONS

SCALE: | SHEET NO. 7 OF 17 SHEETS | STA. 48+50.00 TO STA. 49+00.00

F.A.I. RTE.	SECTION	COUNTY	TOTAL SHEETS	SHEET NO.
74	(10-6)HBR-5	CHAMPAIGN	63	53
		CONTRACT NO. 70750		
	ILLINOIS FED. AID PROJECT			

...\dgn\D570750-sht-xssht-230.dgn 1/28/2010 9:48:14 AM