CONTRACT NO. 72532

F.A.P. RTE.	SECTION	COUNTY	TOTAL SHEETS	SHEET NO.
310	86-11LS	SCOTT	19	5
STA. 30+00		TO STA. 45+00		
FED. ROAD DIST. NO.	ILLINOIS	FED. AID PROJECT		

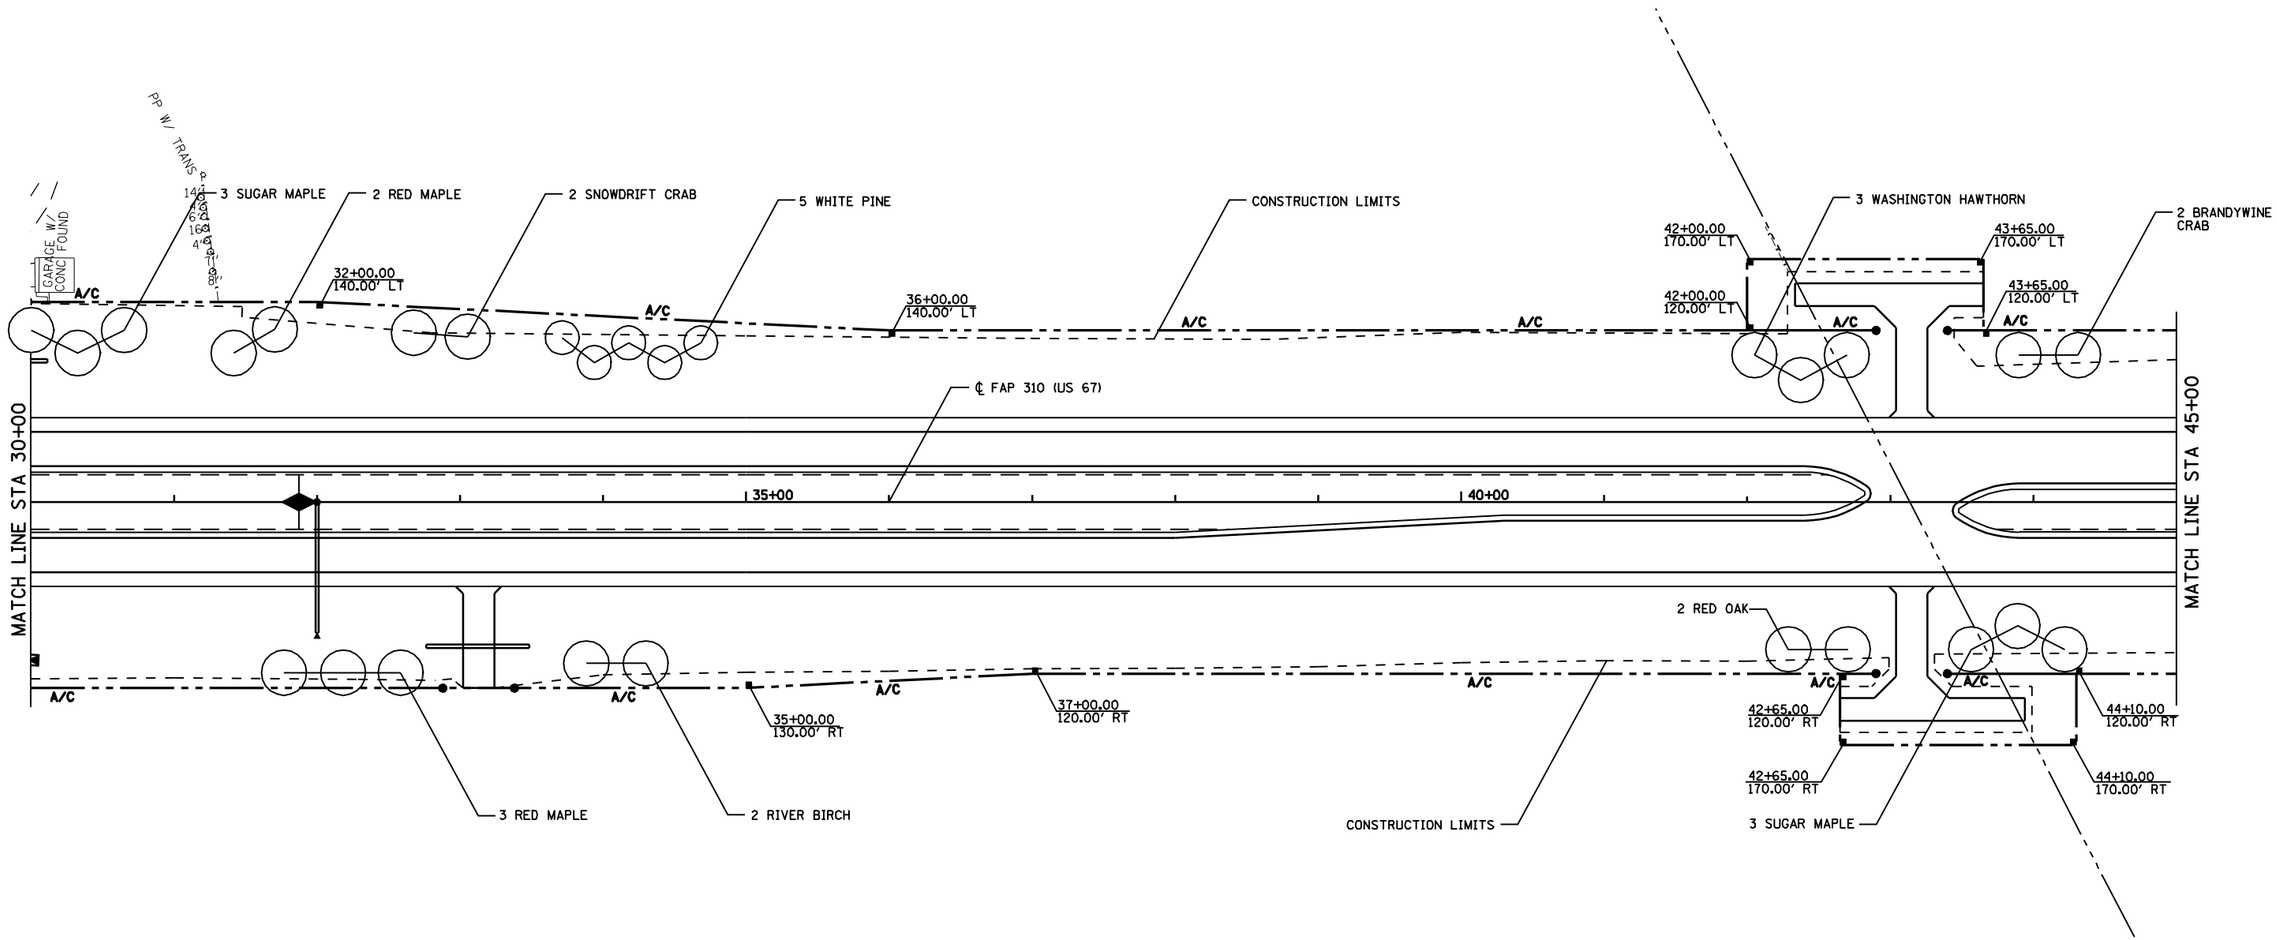

REVISIONS	
NAME	DATE

ILLINOIS DEPARTMENT OF TRANSPORTATION

LANDSCAPING PLAN

FAP ROUTE 310
STA 30+00 TO STA 45+00
SECTION 86-11 LS
SCOTT COUNTY

SCALE: VERT. HORIZ.
DATE

DRAWN BY EMR
CHECKED BY WTS

20860006