CONTRACT NO. 72532

F.A.P. RTE.	SECTION	COUNTY	TOTAL SHEETS	SHEET NO.
310	86-11LS	SCOTT	19	14
STA. 158+00		TO STA. 172+00		
FED. ROAD DIST. NO.	ILLINOIS	FED. AID PROJECT		

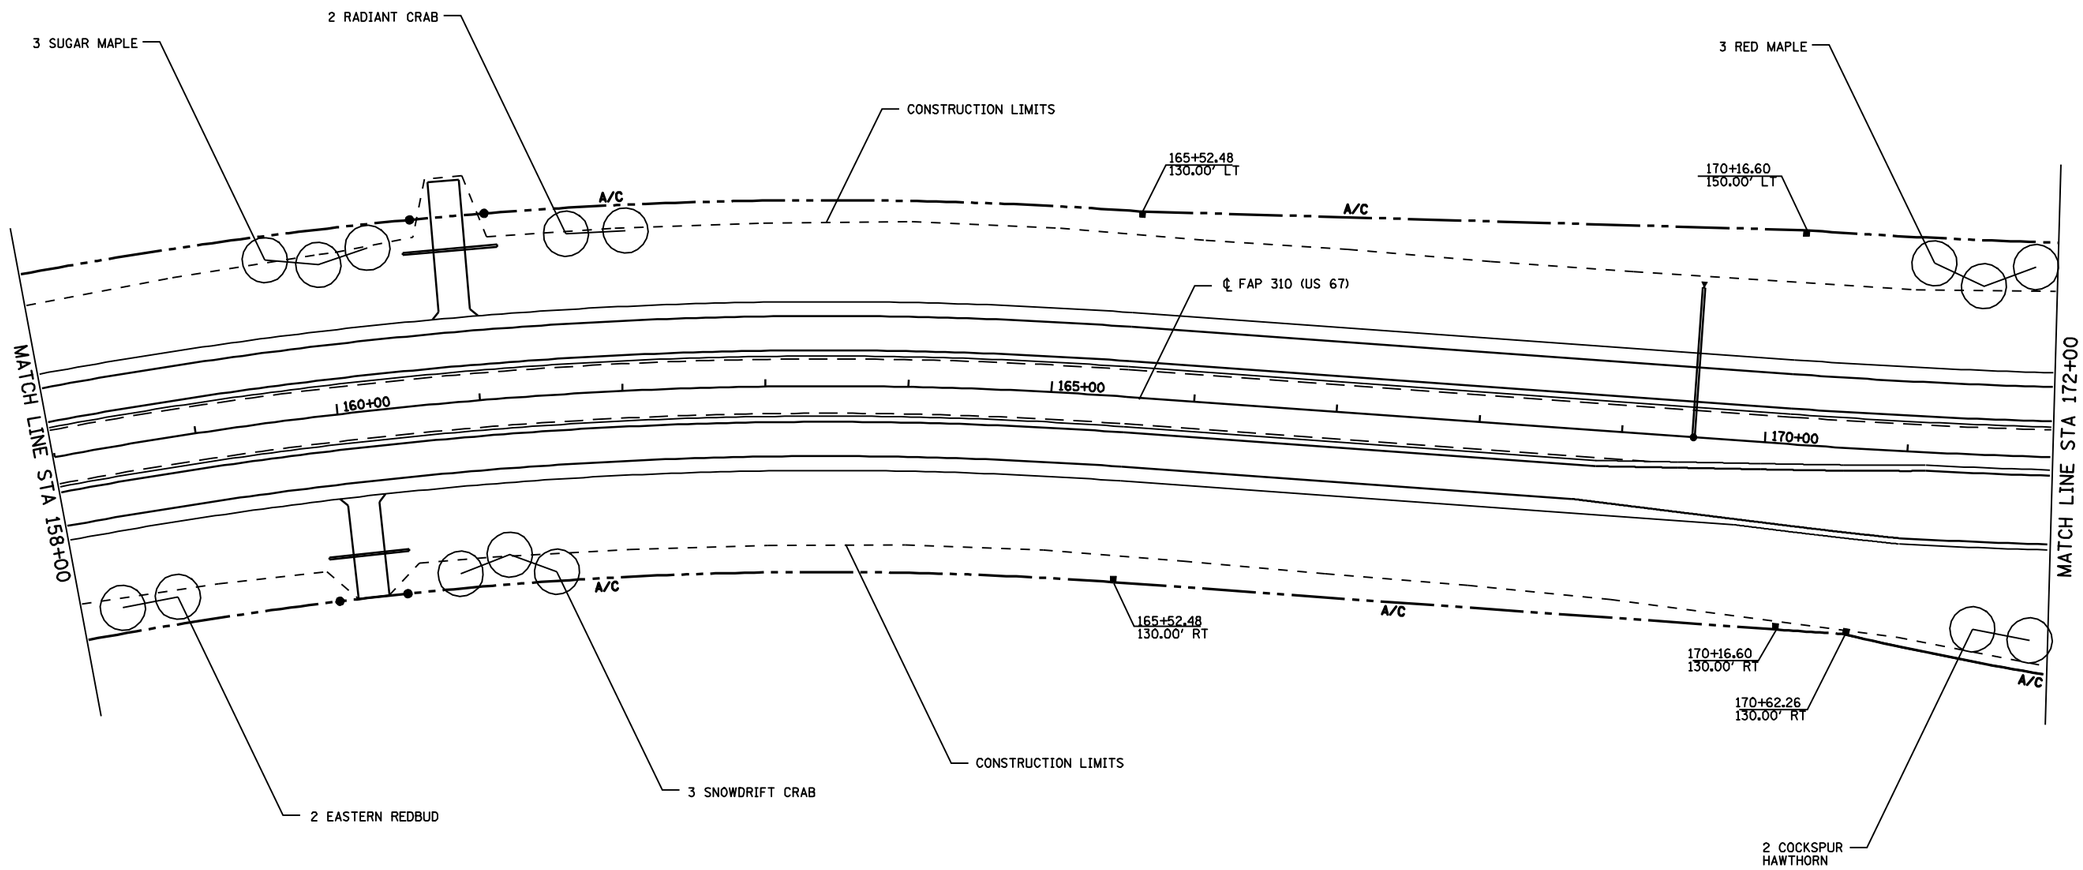

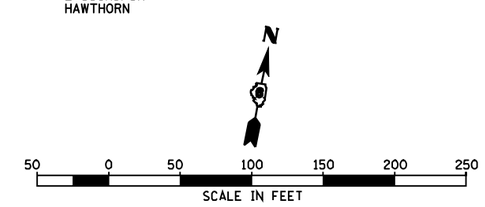

REVISIONS	
NAME	DATE

ILLINOIS DEPARTMENT OF TRANSPORTATION

LANDSCAPING PLAN

FAP ROUTE 310
STA 158+00 TO STA 172+00
SECTION 86-11 LS
SCOTT COUNTY

SCALE: VERT. HORIZ.
DRAWN BY EMR
DATE
CHECKED BY WTS

20860015